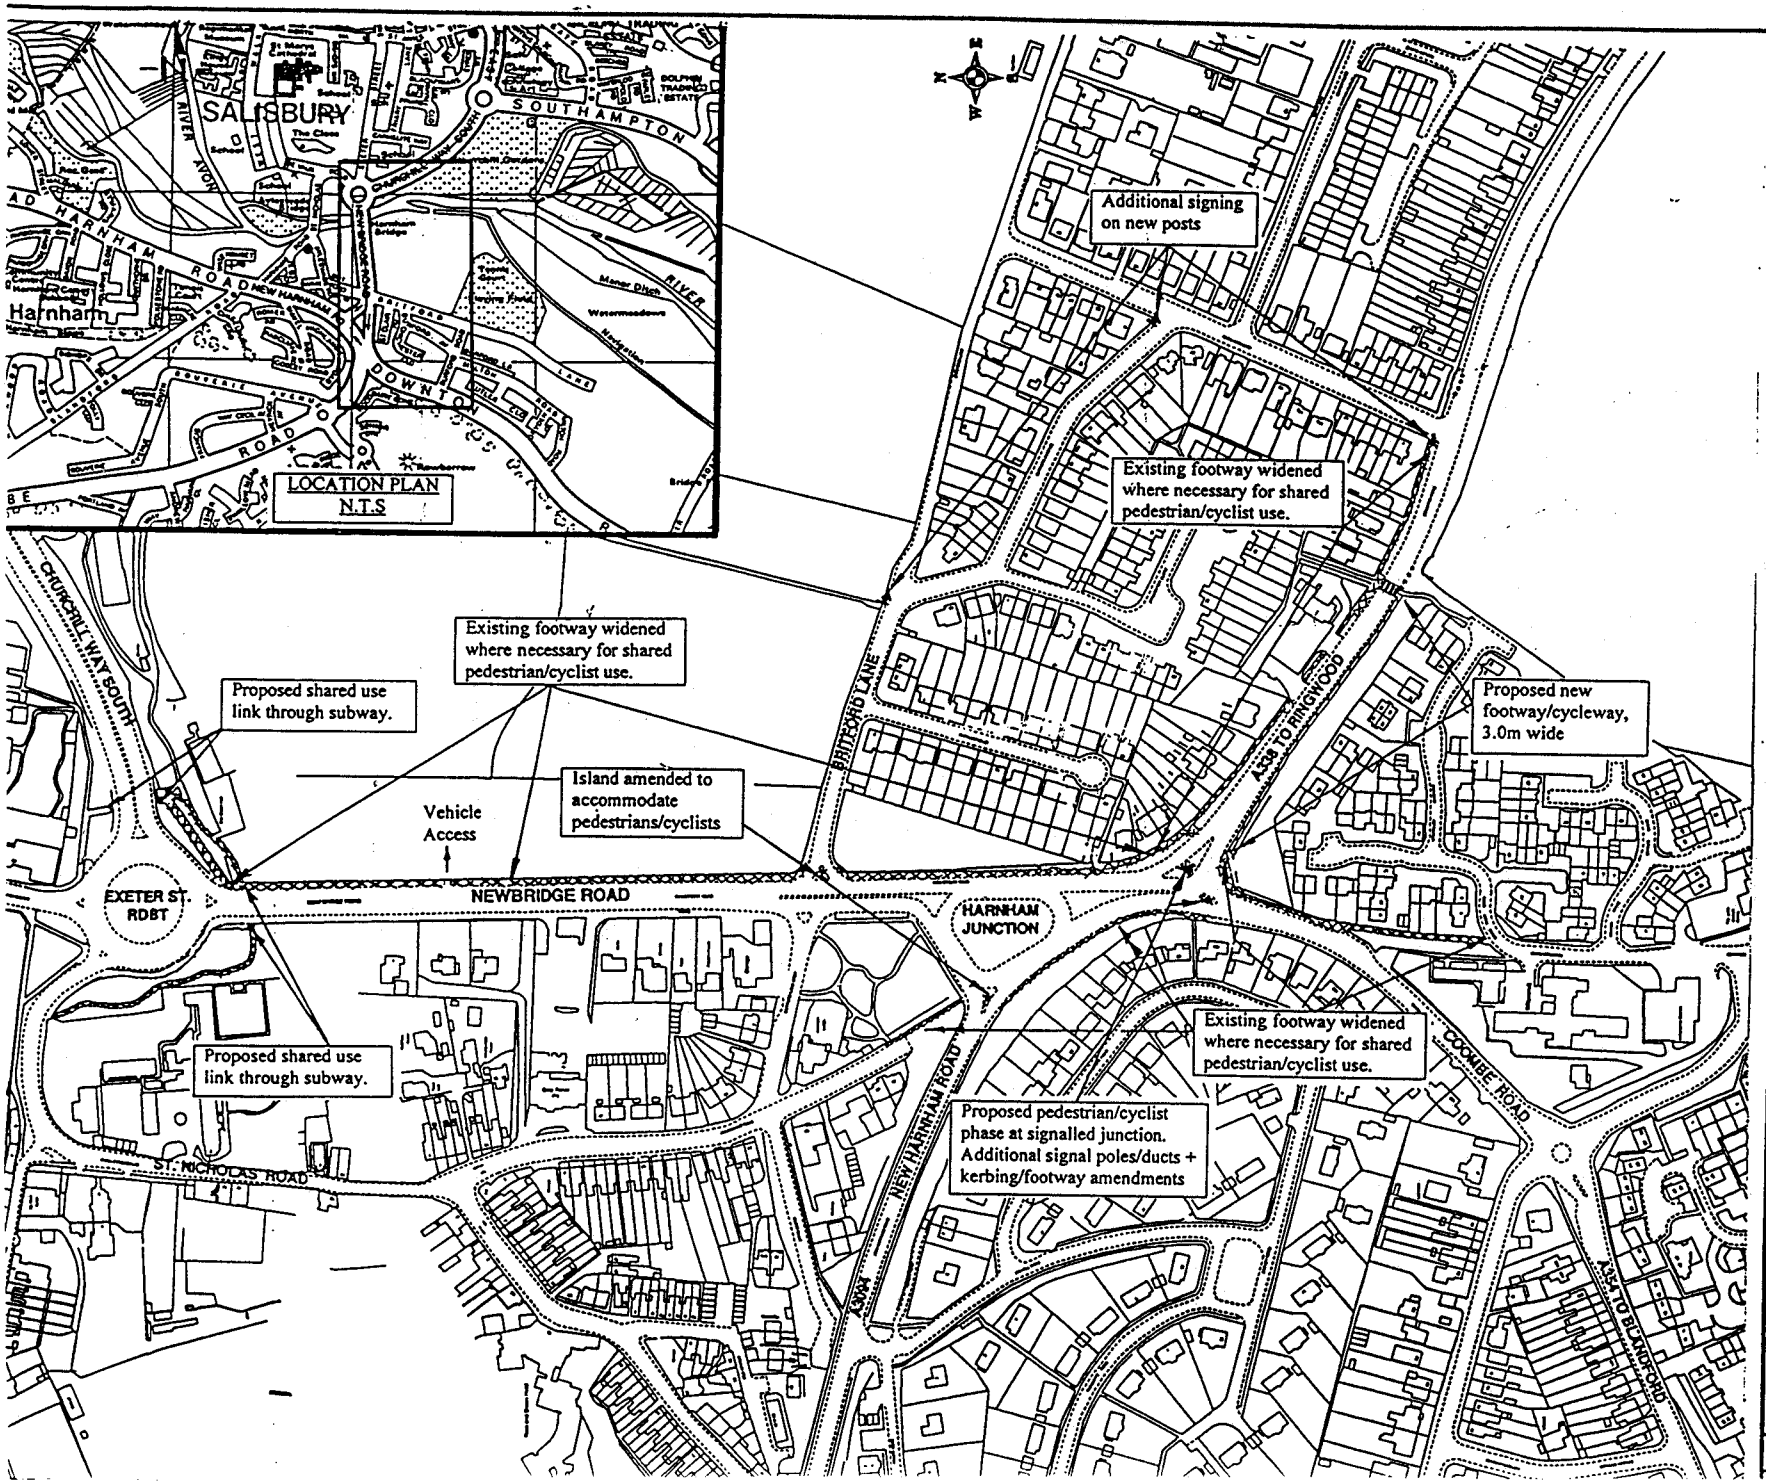

Notes:

1. Existing street furniture to be Relocated where necessary.

Wiltshire COUNTY COUNCIL
ENVIRONMENTAL SERVICES

Richard J. Lander M Phil., F.R.I.C.S.
Director of Environmental Services

Consultant: WCEC

Project:

SALISBURY
EXETER STREET/
DOWNTON ROAD

CYCLE ROUTE

Rev	Date	Drawn	Chkd	Revision
A	8/98	KC	DMT	Harnham sth island crossing deleted
0	8/98	KC	DMT	ORIGINAL

Drawing Title

DRAFT SCHEME PLAN

Scale: 1/2500

APPENDIX 1