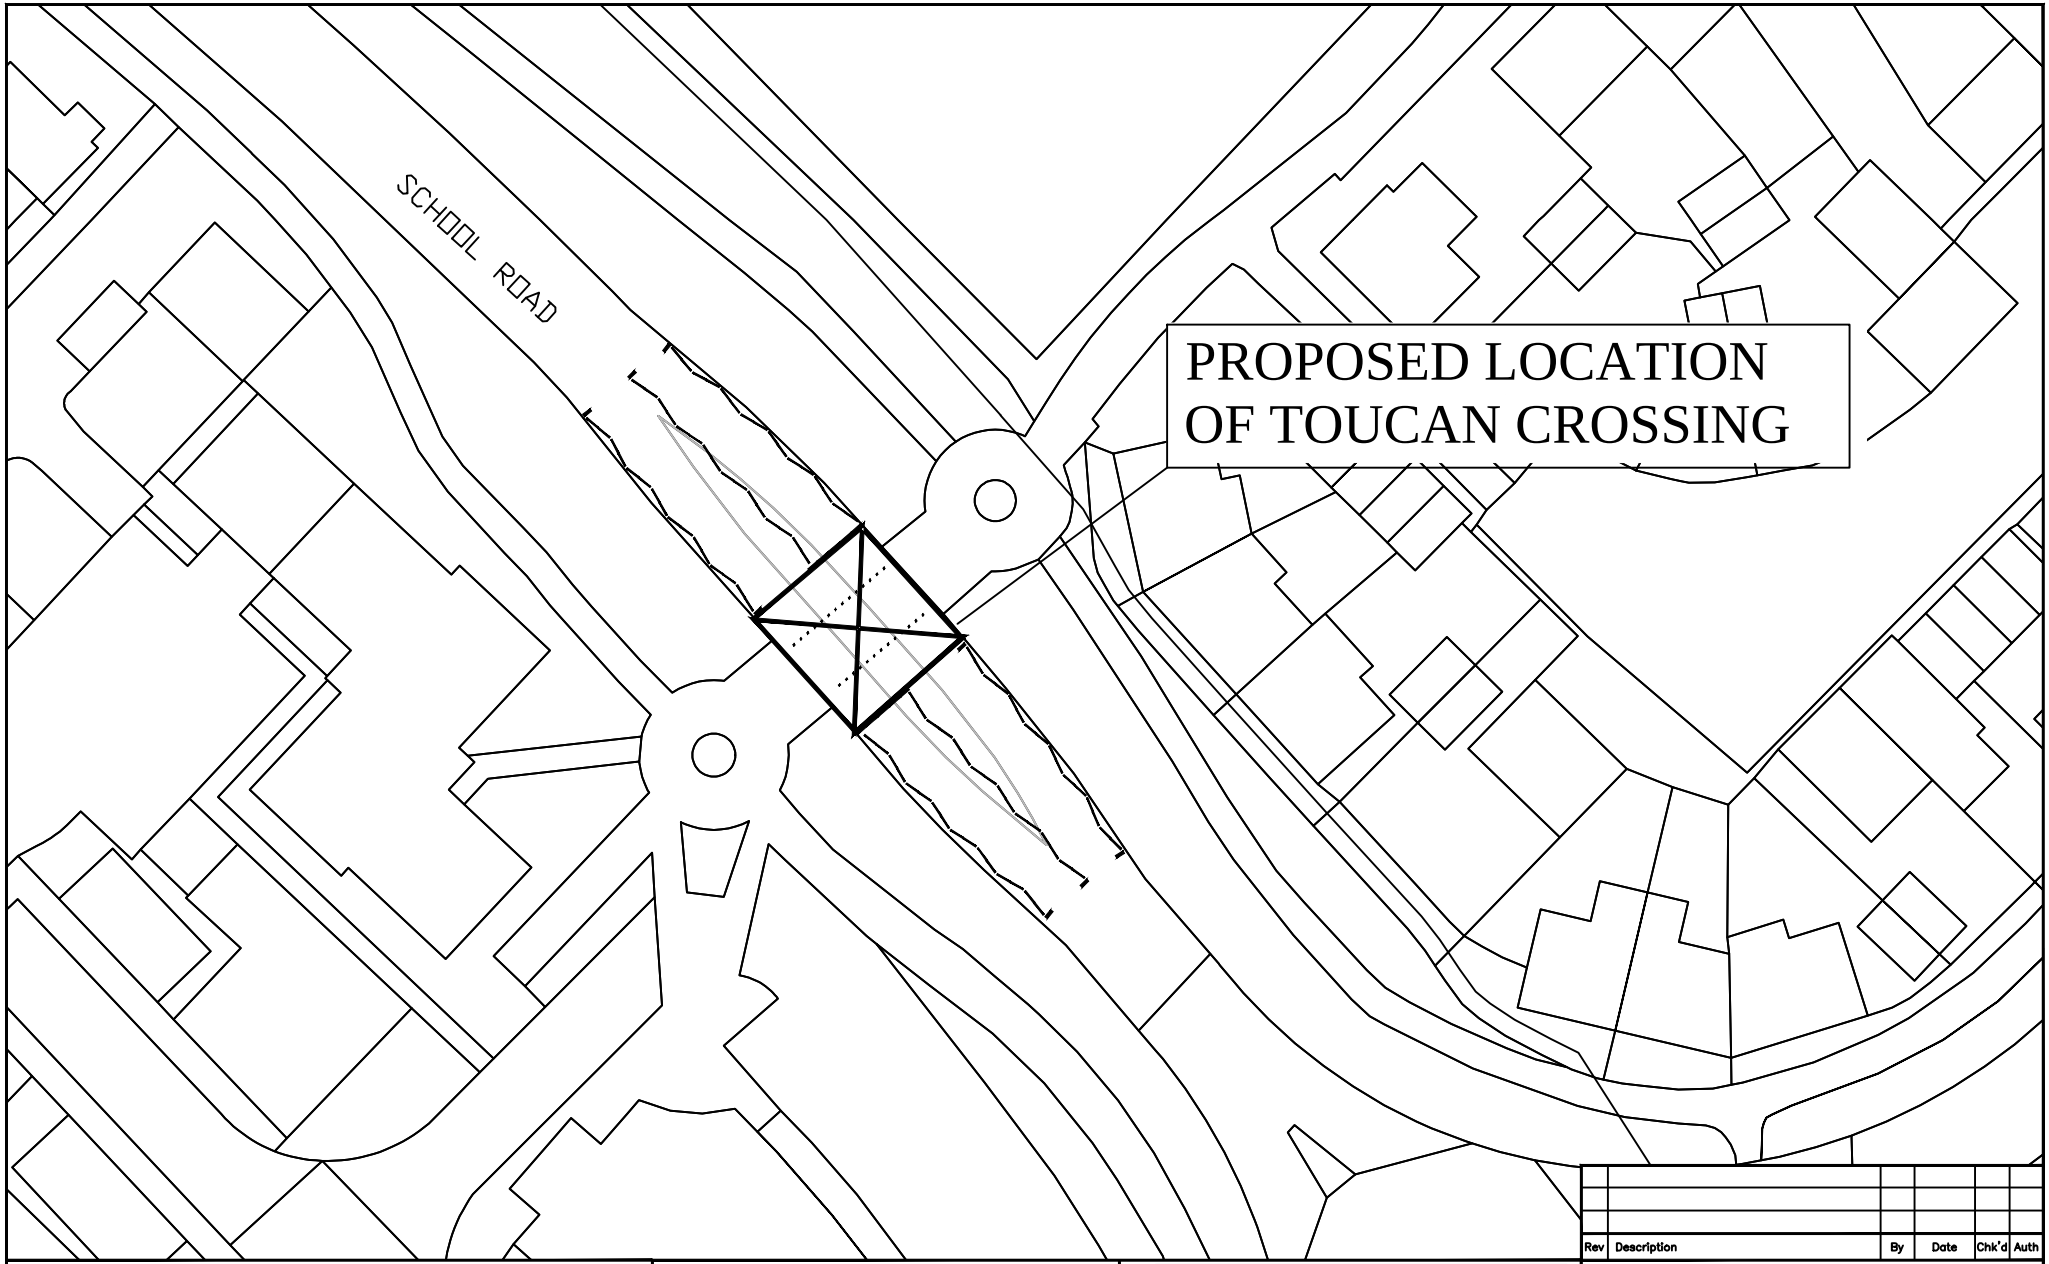

Rev	Description	By	Date	Chk'd	Auth

THIS MAP IS REPRODUCED FROM ORDNANCE SURVEY MATERIAL WITH THE PERMISSION OF ORDNANCE SURVEY ON BEHALF OF THE CONTROLLER OF HER MAJESTY'S STATIONERY OFFICE. © CROWN COPYRIGHT. UNAUTHORISED REPRODUCTION INFRINGES CROWN COPYRIGHT AND MAY LEAD TO PROSECUTION OR CIVIL PROCEEDINGS.
100049050, 2013

ATKINS™
Atkins Limited ©
Consulting Engineers,
County Gate, County Way
Trowbridge. Wiltshire
BA14 7FJ
Tel: 01225 730360
www.atkinsglobal.com

Client: Wiltshire Council — Where everybody matters

Project: Taking Action on School Journeys
Fynamore Community Primary School

Title: Proposed Toucan Crossing
Fynamore Community Primary School
School Road, Calne
Traffic Regulation Order Advertisement

Sheet Size	Original Scale	Designed/Drawn	Checked	Authorised
A4	1:500	DD	ML	KB
		Date 16/04/13	Date 22/04/13	Date 22/04/13

Status	Drawing Number	Rev
P	51120432/HW/TS/201	A

Rev A
Drawing Number 51120432/HW/TS/201
Status P

A4 0 10 30

File: 51204432-HW-TS-201 TRO Plan.dwg
Date: Apr 24, 2013 - 10:25am Plotted by: laws7046