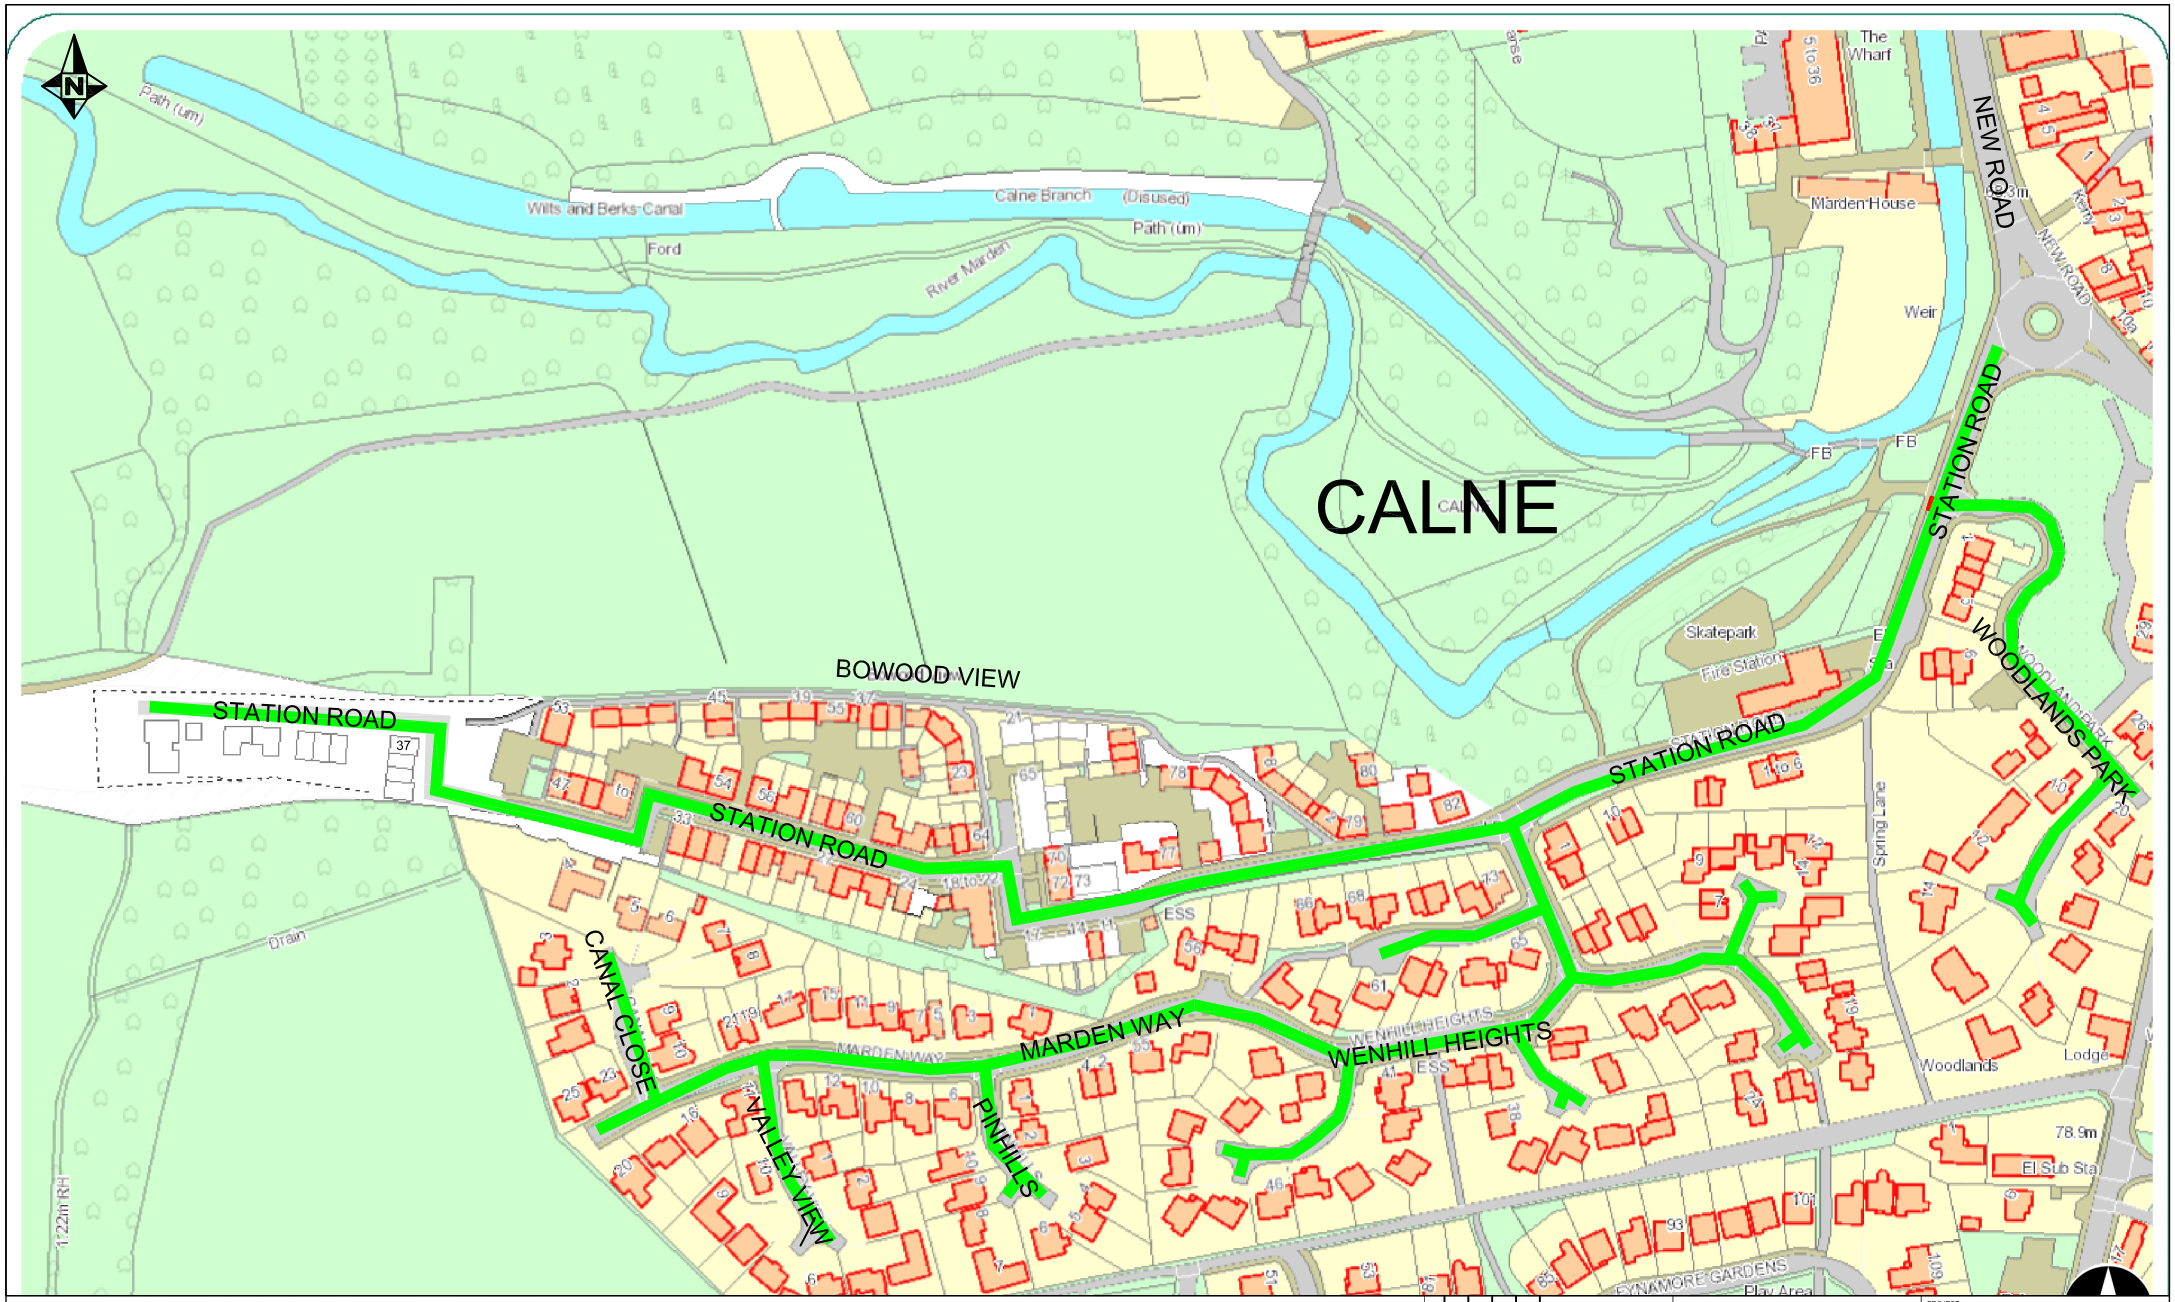

NOTES:

Proposed 20mph Speed Limit

REV	DATE	DRAWN	CHECK	APPRV	DESCRIPTION
J					
H					
G					
F					
E					
D					
C					
B					
A					
O	06.19	SJA	MS	DT	ORIGINAL

Wiltshire Council
Where everybody matters

M J Boden, TD, MBA, LLB (Hons)
Corporate Director
Department of Neighbourhood and Planning
Bythesea Road, Trowbridge, Wiltshire, BA14 8JD

This map is reproduced from Ordnance Survey material with the permission of Ordnance Survey on behalf of the Controller of Her Majesty's Stationery Office
© Crown Copyright.
Unauthorised reproduction infringes Crown Copyright and may lead to prosecution or Civil Proceedings.
Wiltshire Council (100049050) 2010

PROJECT: STATION ROAD CALNE

DRAWING TITLE: PROPOSED 20MPH SPEED LIMIT

SCALES: NTS

DRAWING No.: D001,0 TRO REV: O

FILE REF: