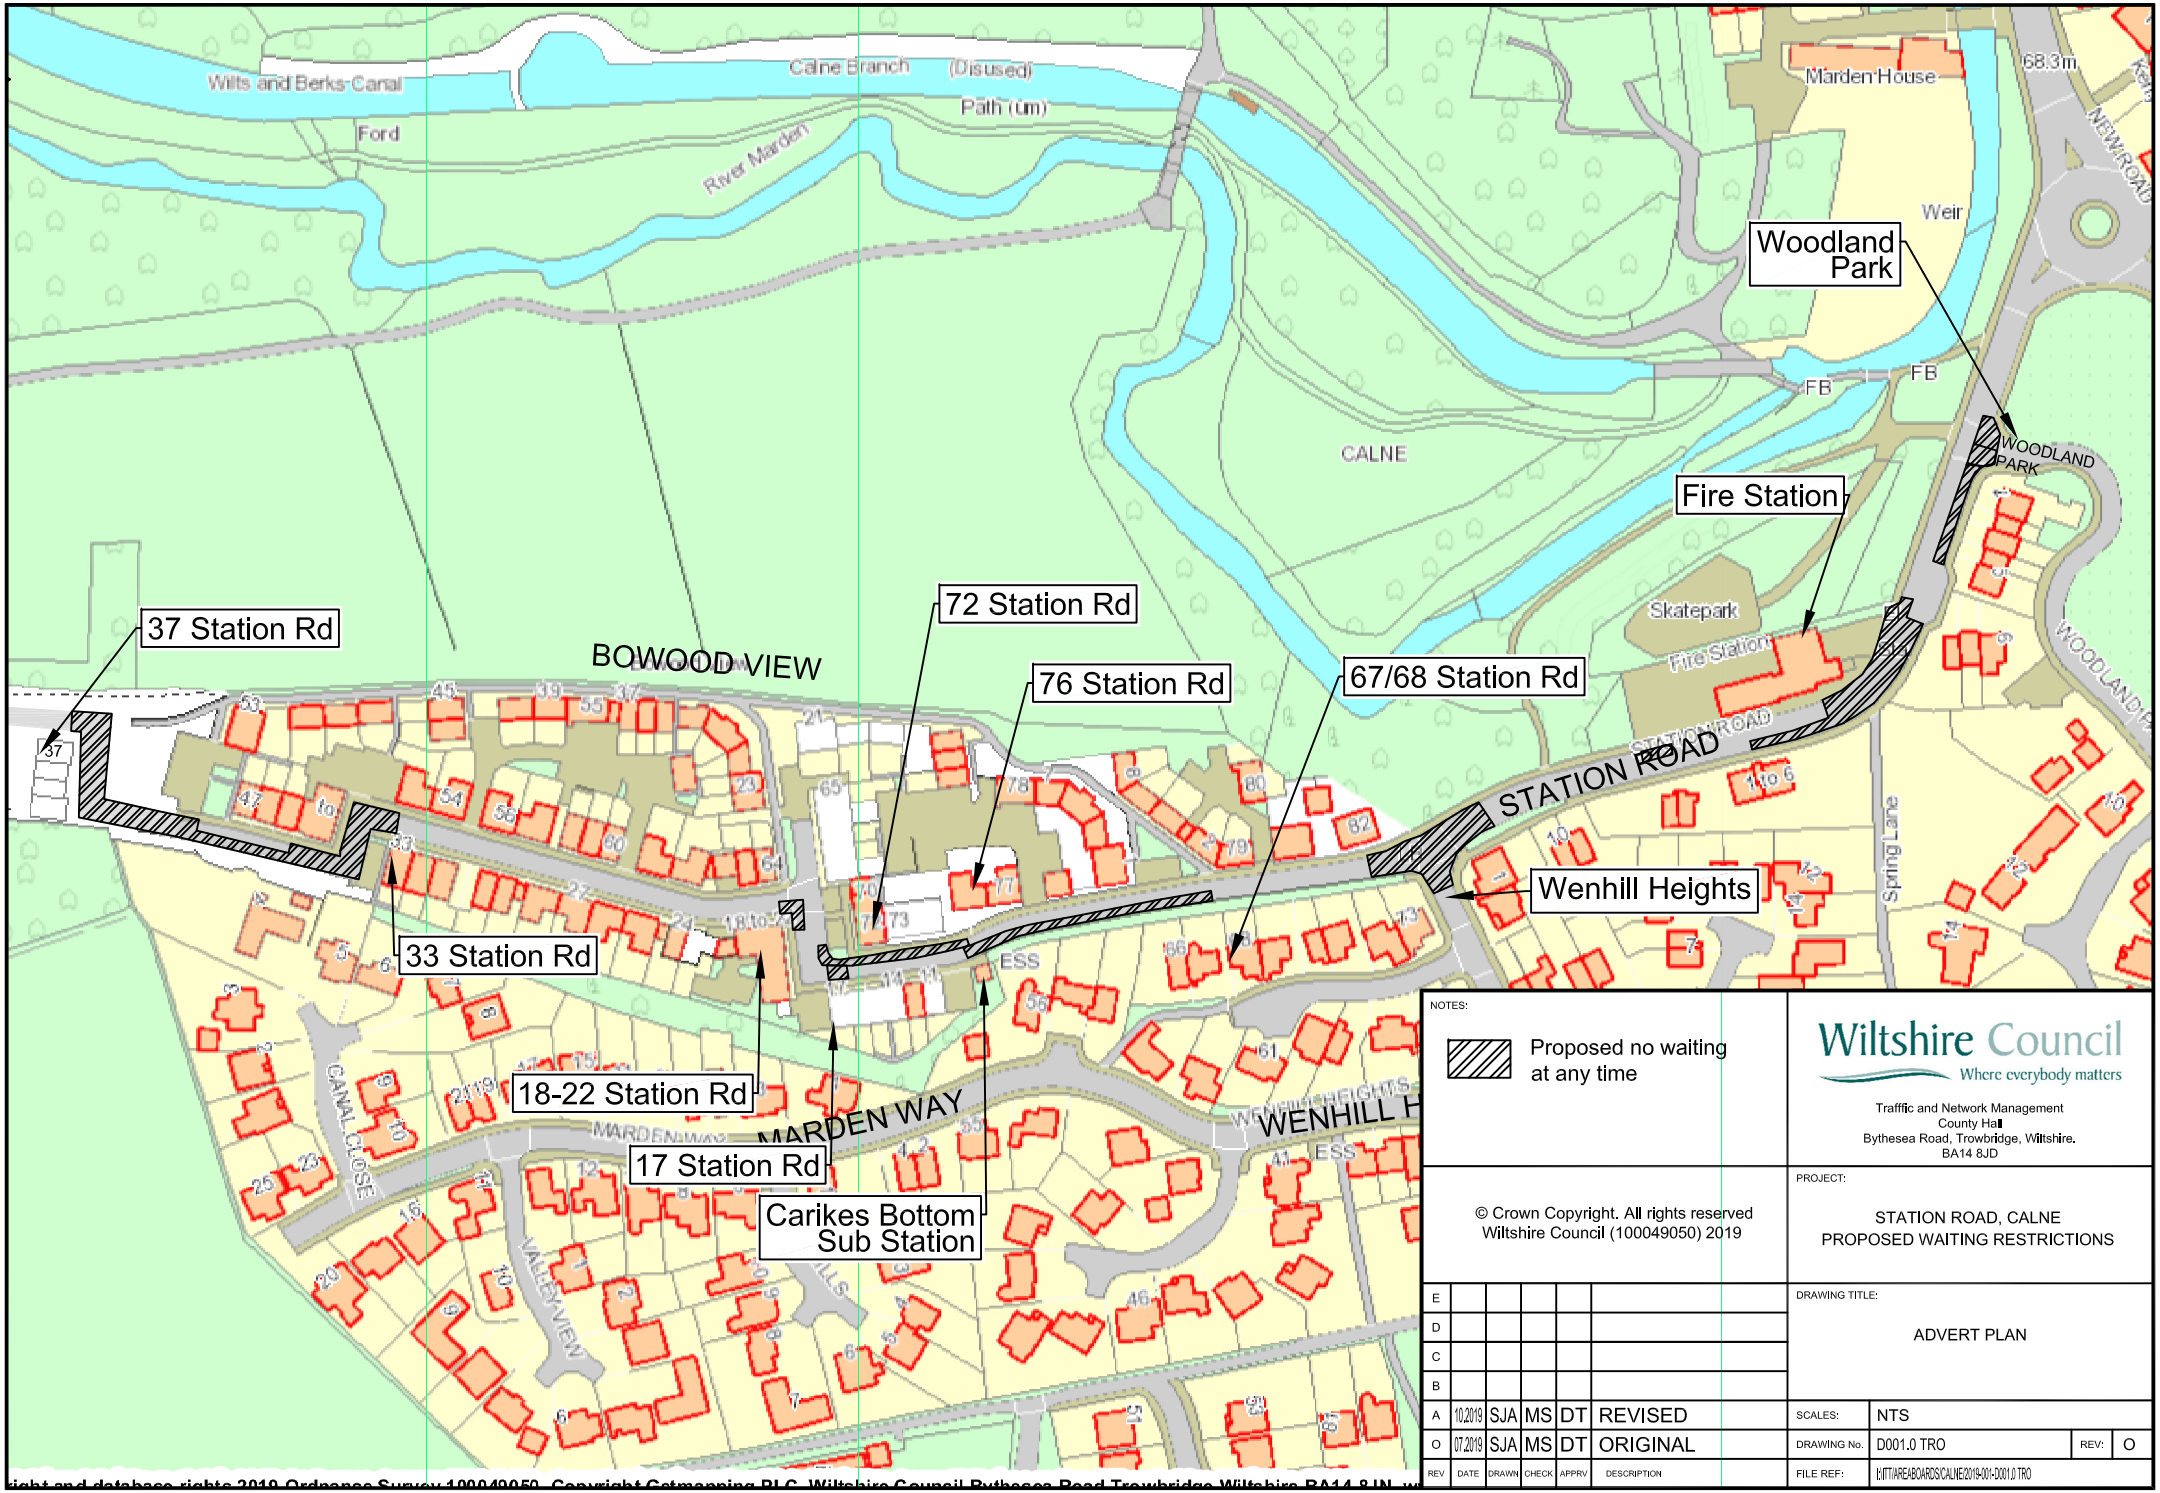

NOTES:

Proposed no waiting at any time

© Crown Copyright. All rights reserved
Wiltshire Council (100049050) 2019

Wiltshire Council
Where everybody matters

Trafffic and Network Management
County Hall
Bythesea Road, Trowbridge, Wiltshire.
BA14 8JD

PROJECT:

STATION ROAD, CALNE
PROPOSED WAITING RESTRICTIONS

DRAWING TITLE:

ADVERT PLAN

REV	DATE	DRAWN	CHECK	APPRV	DESCRIPTION
E					
D					
C					
B					
A	10.2019	SJA	MS	DT	REVISED
O	07.2019	SJA	MS	DT	ORIGINAL

SCALES: NTS

DRAWING No.: D001.0 TRO REV: O

FILE REF: I:\TTIAREA\BOARDS\CALNE\2019-001-D001.0 TRO

right and database rights 2019 Ordnance Survey 100049050. Copyright Getmapping PLC. Wiltshire Council Bythesea Road Trowbridge Wiltshire BA14 8JN. w