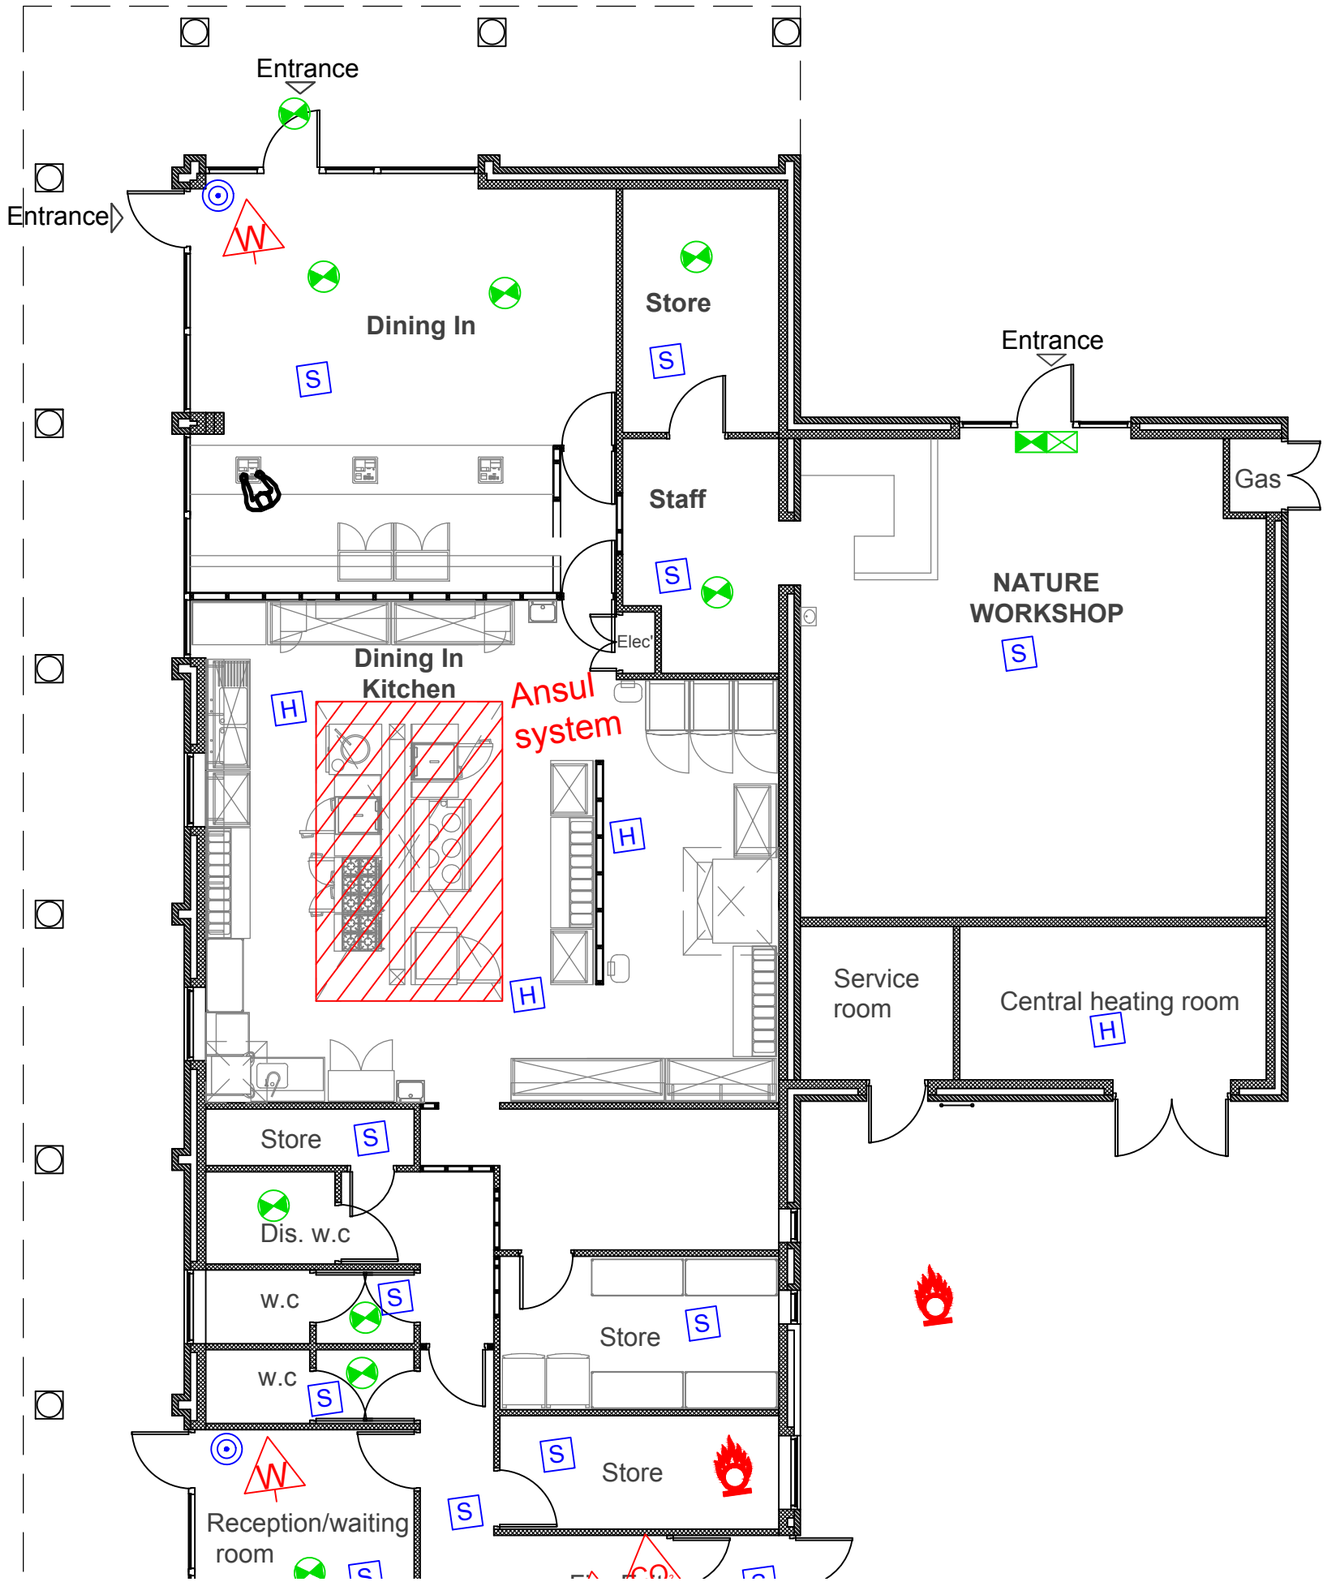

Notes:-

1. Do not scale.
2. All dimensions are in millimeters unless otherwise stated.
3. The contractor must verify all dimensions on site before the commencement of work or preparing shop drawings.

Rev.	Date	Remarks

Center Parcs Ltd
Head Office Development Department
One edison Rise, New Ollerton, Eakring, Newark, Notts. NG22 9DP
Tel: 01623 - 821835 Fax: 01623 - 821839

Project Title:
LONGLEAT FOREST
BUILDINGS

DrawingTitle:
VILLAGE SQUARE - DINING IN
LICENCE PLAN

Dwg size:-	Dwg No:	Revision:
A3	03LF-02-09.05-0-03.1	

Scale:	Drawn:	Checked:	Date:
1:100@A3	MJT		9-May-16

S:\Development\006 - Drawings\03-Longleat\02 Buildings\09 Village Square\05 Units\005 Dining In\01 Drawings\03LF-02-09.05-0-03 Dining In LicencePlan.dwg