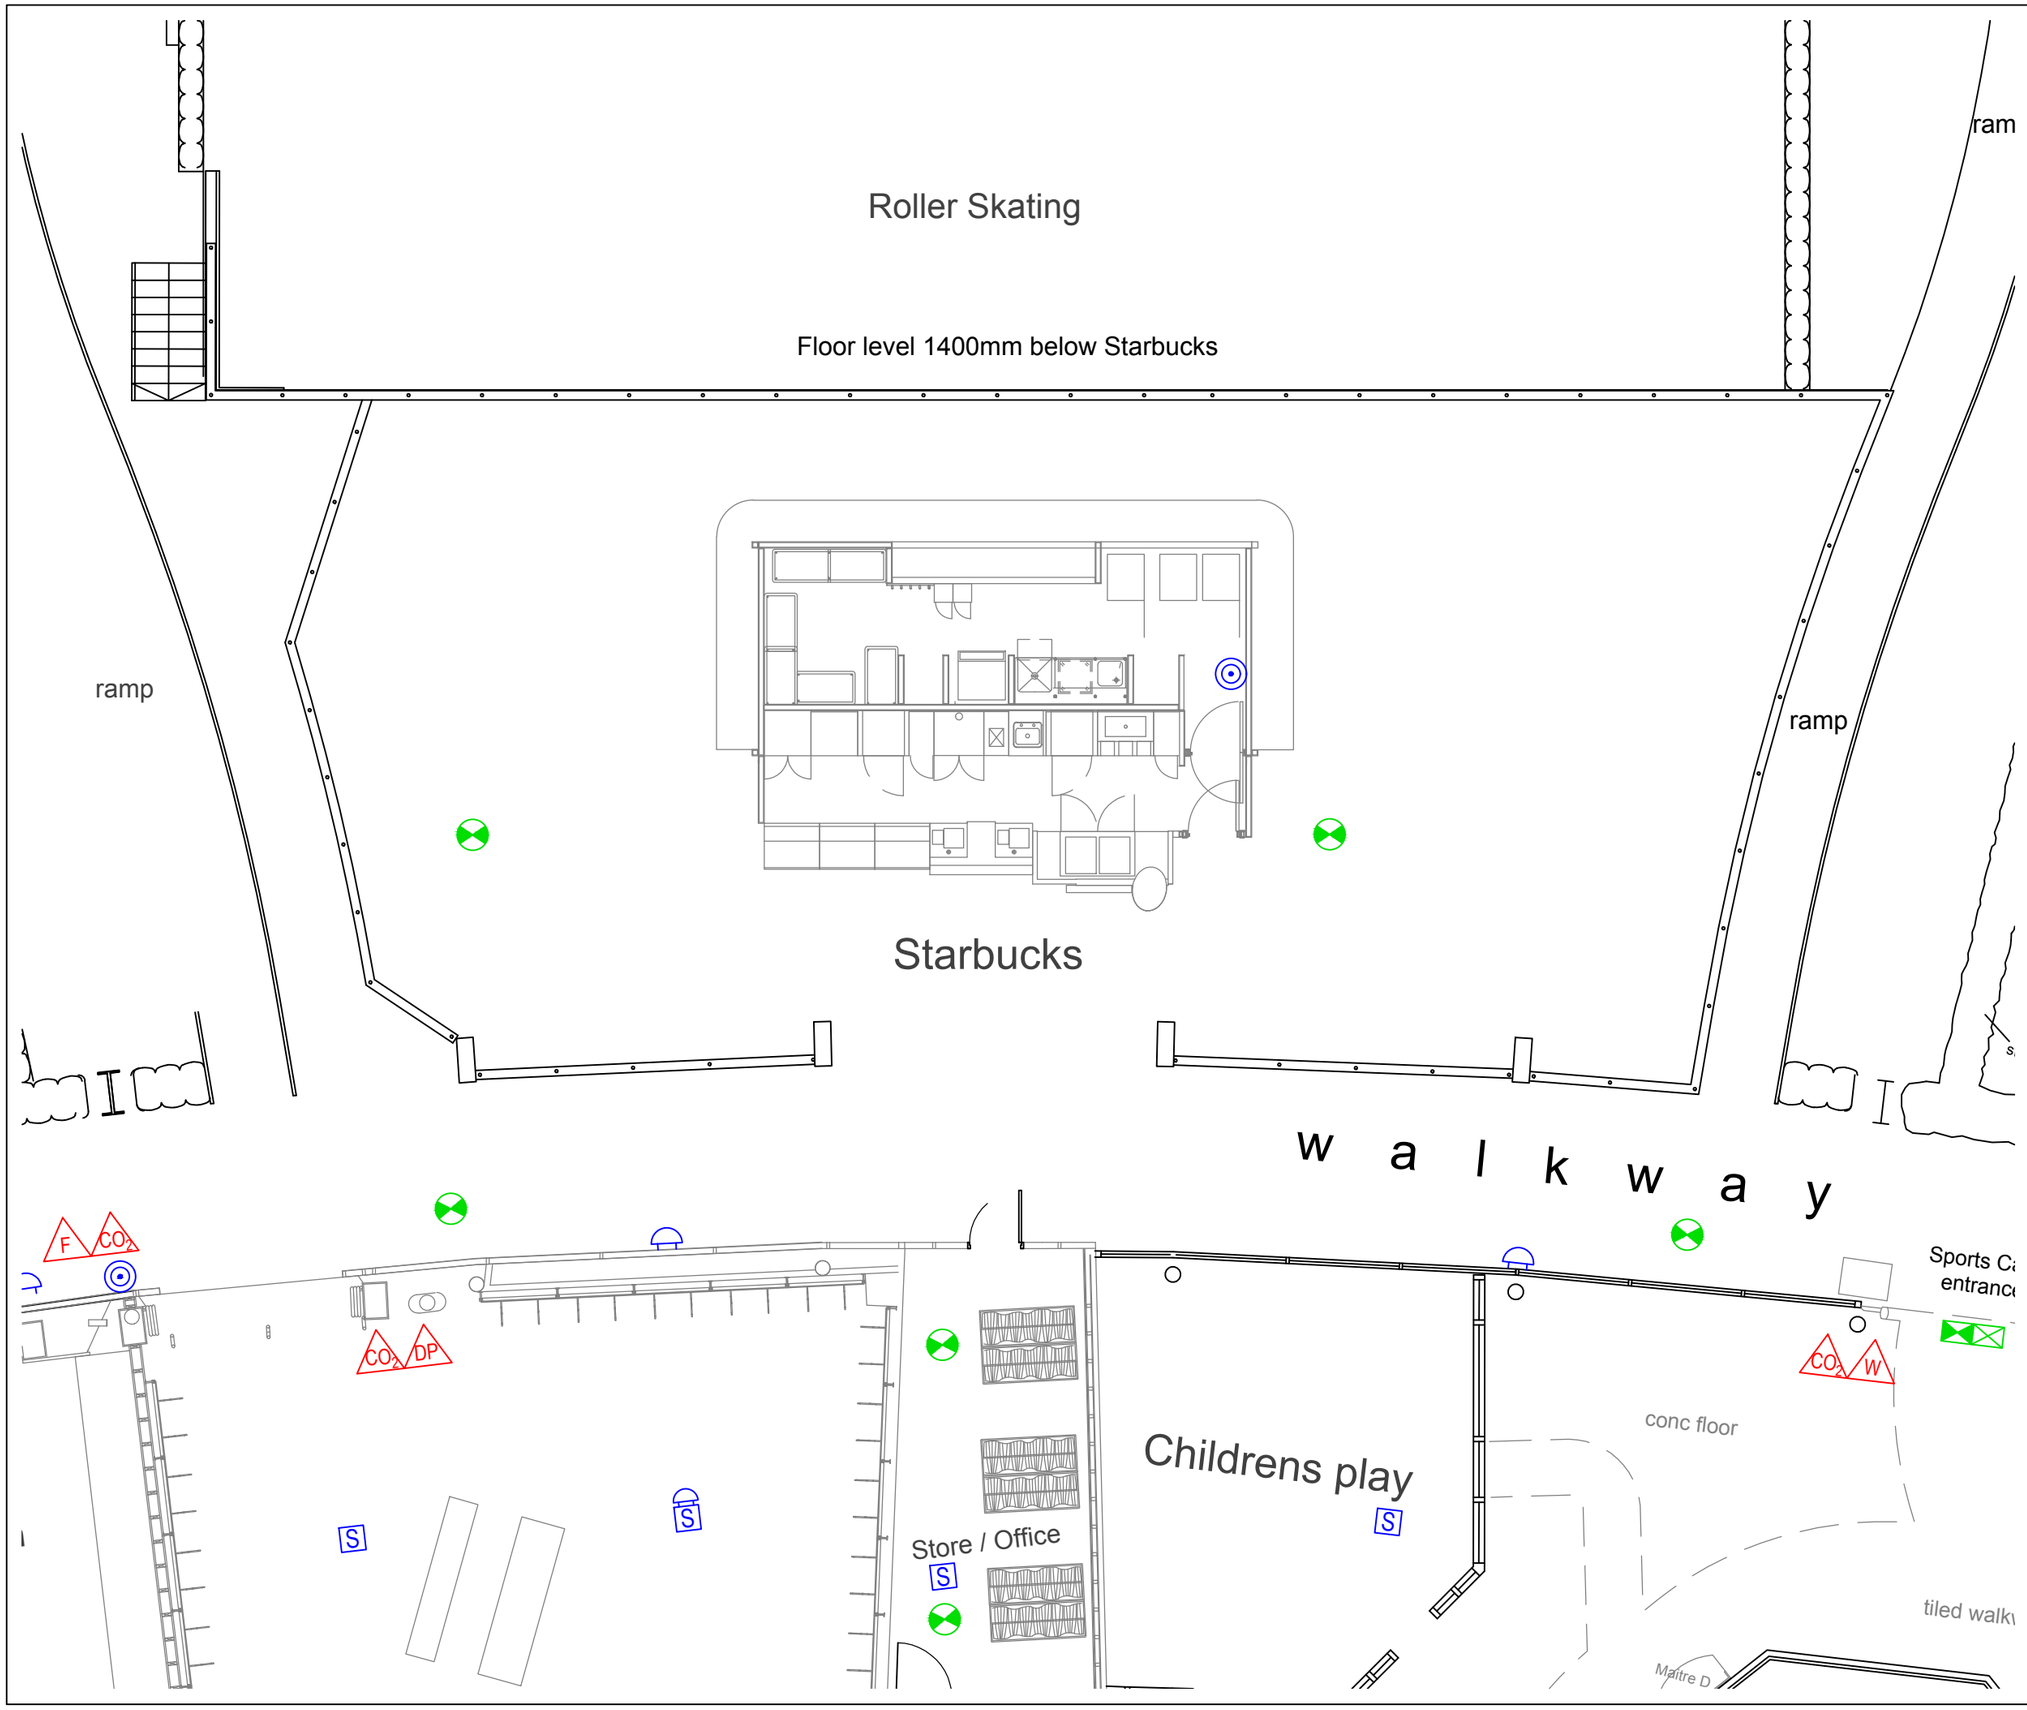

Fire Strategy Key :

- Fire alarm break glass operating point
- S Fire alarm smoke detector
- H Fire alarm heat detector
- Fire alarm sounder
- S/H Fire alarm detector with sounder
- B Fire alarm beam detector
- Fire alarm loud speaker
- W Water type extinguisher
- F Foam type extinguisher
- CO_2 Carbon Dioxide type extinguisher
- DP Powder type extinguisher
- B Fire Blanket
- Emergency lighting luminaire
- Emergency lighting illuminated EXIT sign
- Emergency lighting box with spotlights
- E/E Fire exit sign / Fire exit directional sign
- Gas shut off
- FRG Fire Resistant Glazing
- SCAR Self Closing Automatic Release
- PB Push Bar door
- RS Roller Shutter door
- Fire compartmentation 60mins
- FR30 Fire compartmentation 30mins
- Hazard

Rev.	Date	Remarks

Center Parcs Ltd
Head Office Development Department
One edison Rise, New Ollerton, Eakring, Newark, Notts. NG22 9DP
Tel: 01623 - 821835 Fax: 01623 - 821839

Project Title:
LONGLEAT FOREST
BUILDINGS

DrawingTitle:
(JDS) STARBUCKS
LICENCE PLAN

Dwg size:-	Dwg No:	Revision:
A3	03LF-02-13.06-1-03.1	

Scale:	Drawn:	Checked:	Date:
1:100@A3	MJT		2-Jun-16

S:\Development\006 - Drawings\03-Longleat\02 Buildings\13 JDS\05 Units\006 Starbucks\01 Drawings\03LF-02-13.06-1-03 (JDS) Starbucks LicencePlan.dwg