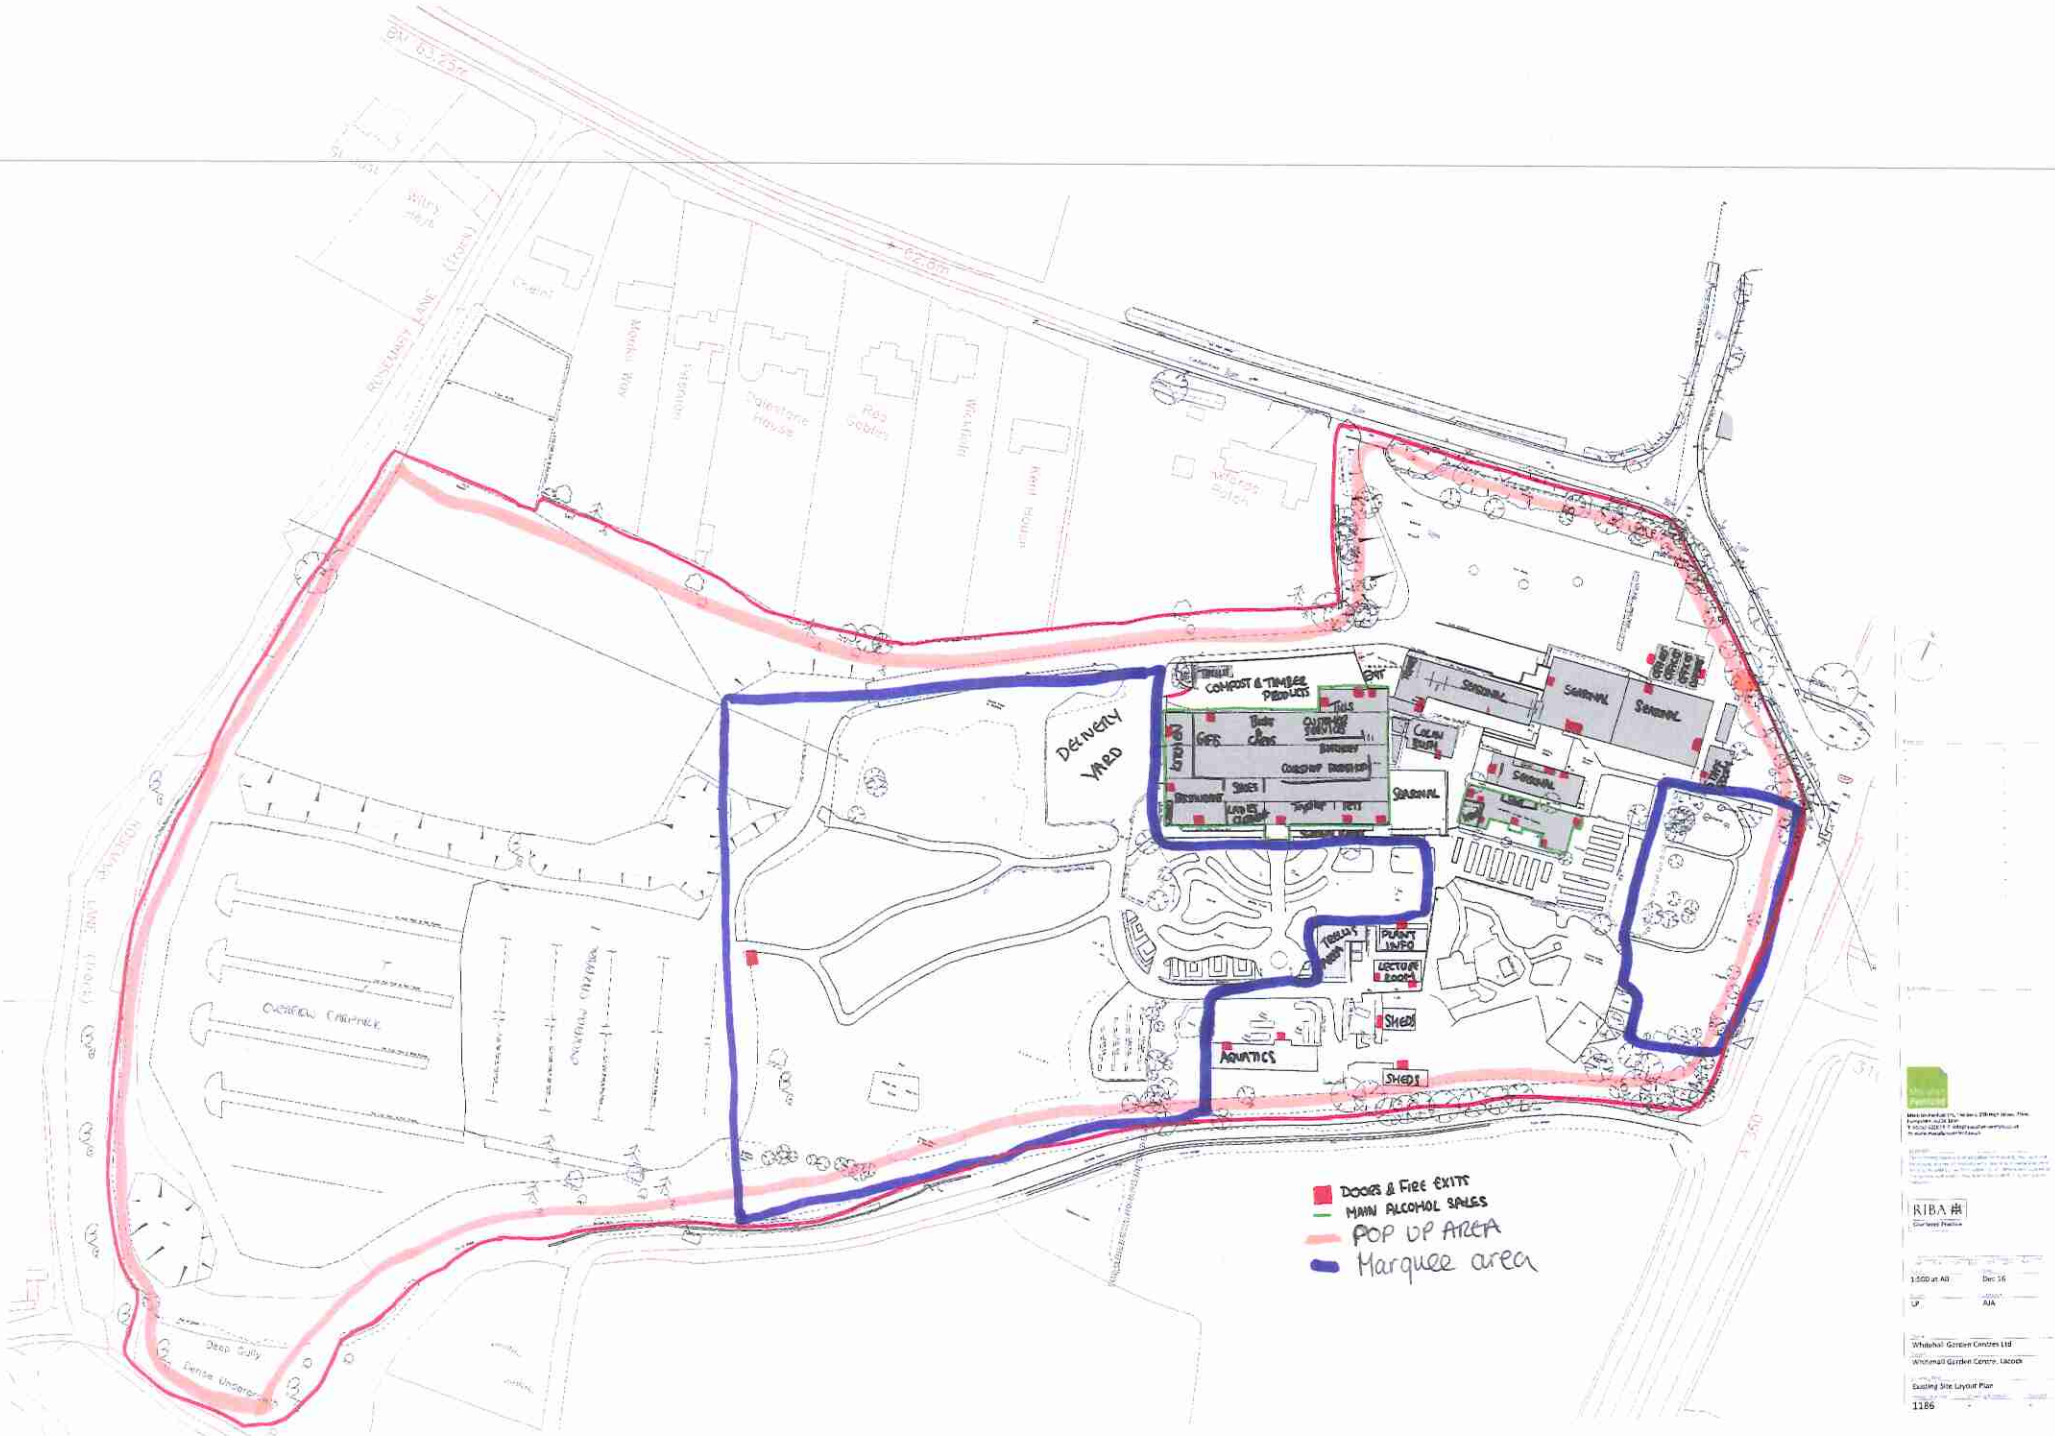


RIBA

1:500 at A0 | Dec 16
LP | AIA

Whitehall Garden Centres Ltd

Whitehall Garden Centre, Lacock

Existing Site Layout Plan

1186