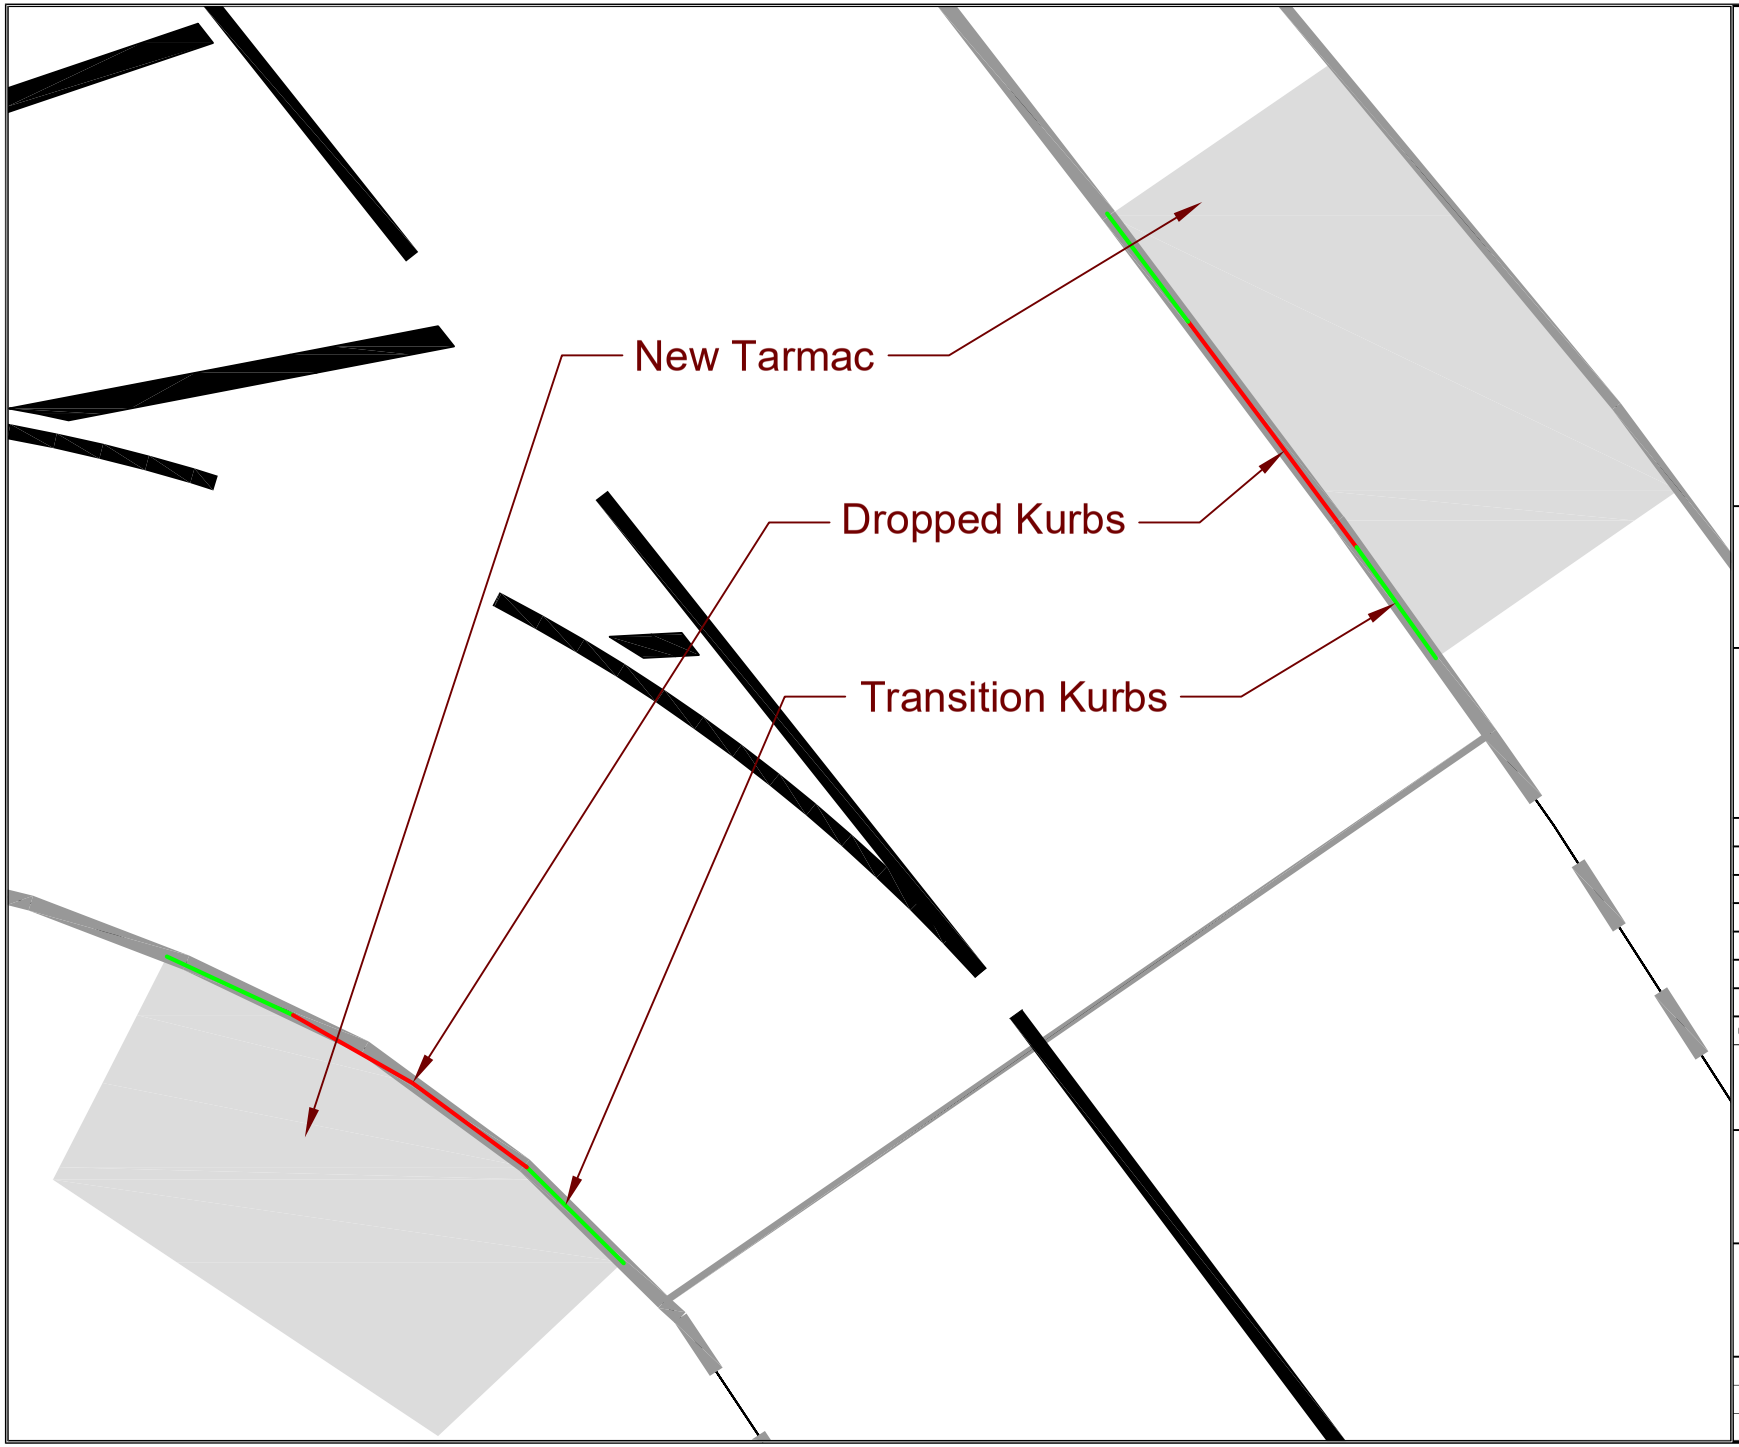

NOTES:

ASSOCIATED TRAFFIC SIGNS TO BE REVIEWED

This map is reproduced from Ordnance Survey material with the permission of Ordnance Survey on behalf of the Controller of Her Majesty's Stationery Office
© Crown copyright.
Unauthorised reproduction infringes Crown Copyright and may lead to prosecution or Civil Proceedings.

Wiltshire Council (100049050) 2019

Wiltshire Council

Traffic & Network Management

County Hall, Bythesea Road, Trowbridge
Wiltshire, BA14 8JD

Tel: 0300 4560100
Website: www.wiltshire.gov.uk

REV	DATE	DRAWN	CHECK	APPRV	DESCRIPTION
F					
E					
D					
C					
B					
A					
O	20/07/2022	JOB			ORIGINAL

DRAWING PURPOSE:

DRAFT

PROJECT:

Melksham Town Bridge lining
and cycle path adjustments

DRAWING TITLE:

For Consideration of the LHFIG

SCALES:	NOT TO SCALE	SHEET SIZE:	A4
DRAWING No.	2022-020/JOB/Melk/002	REVISION:	
FILE REF:	2022/020		