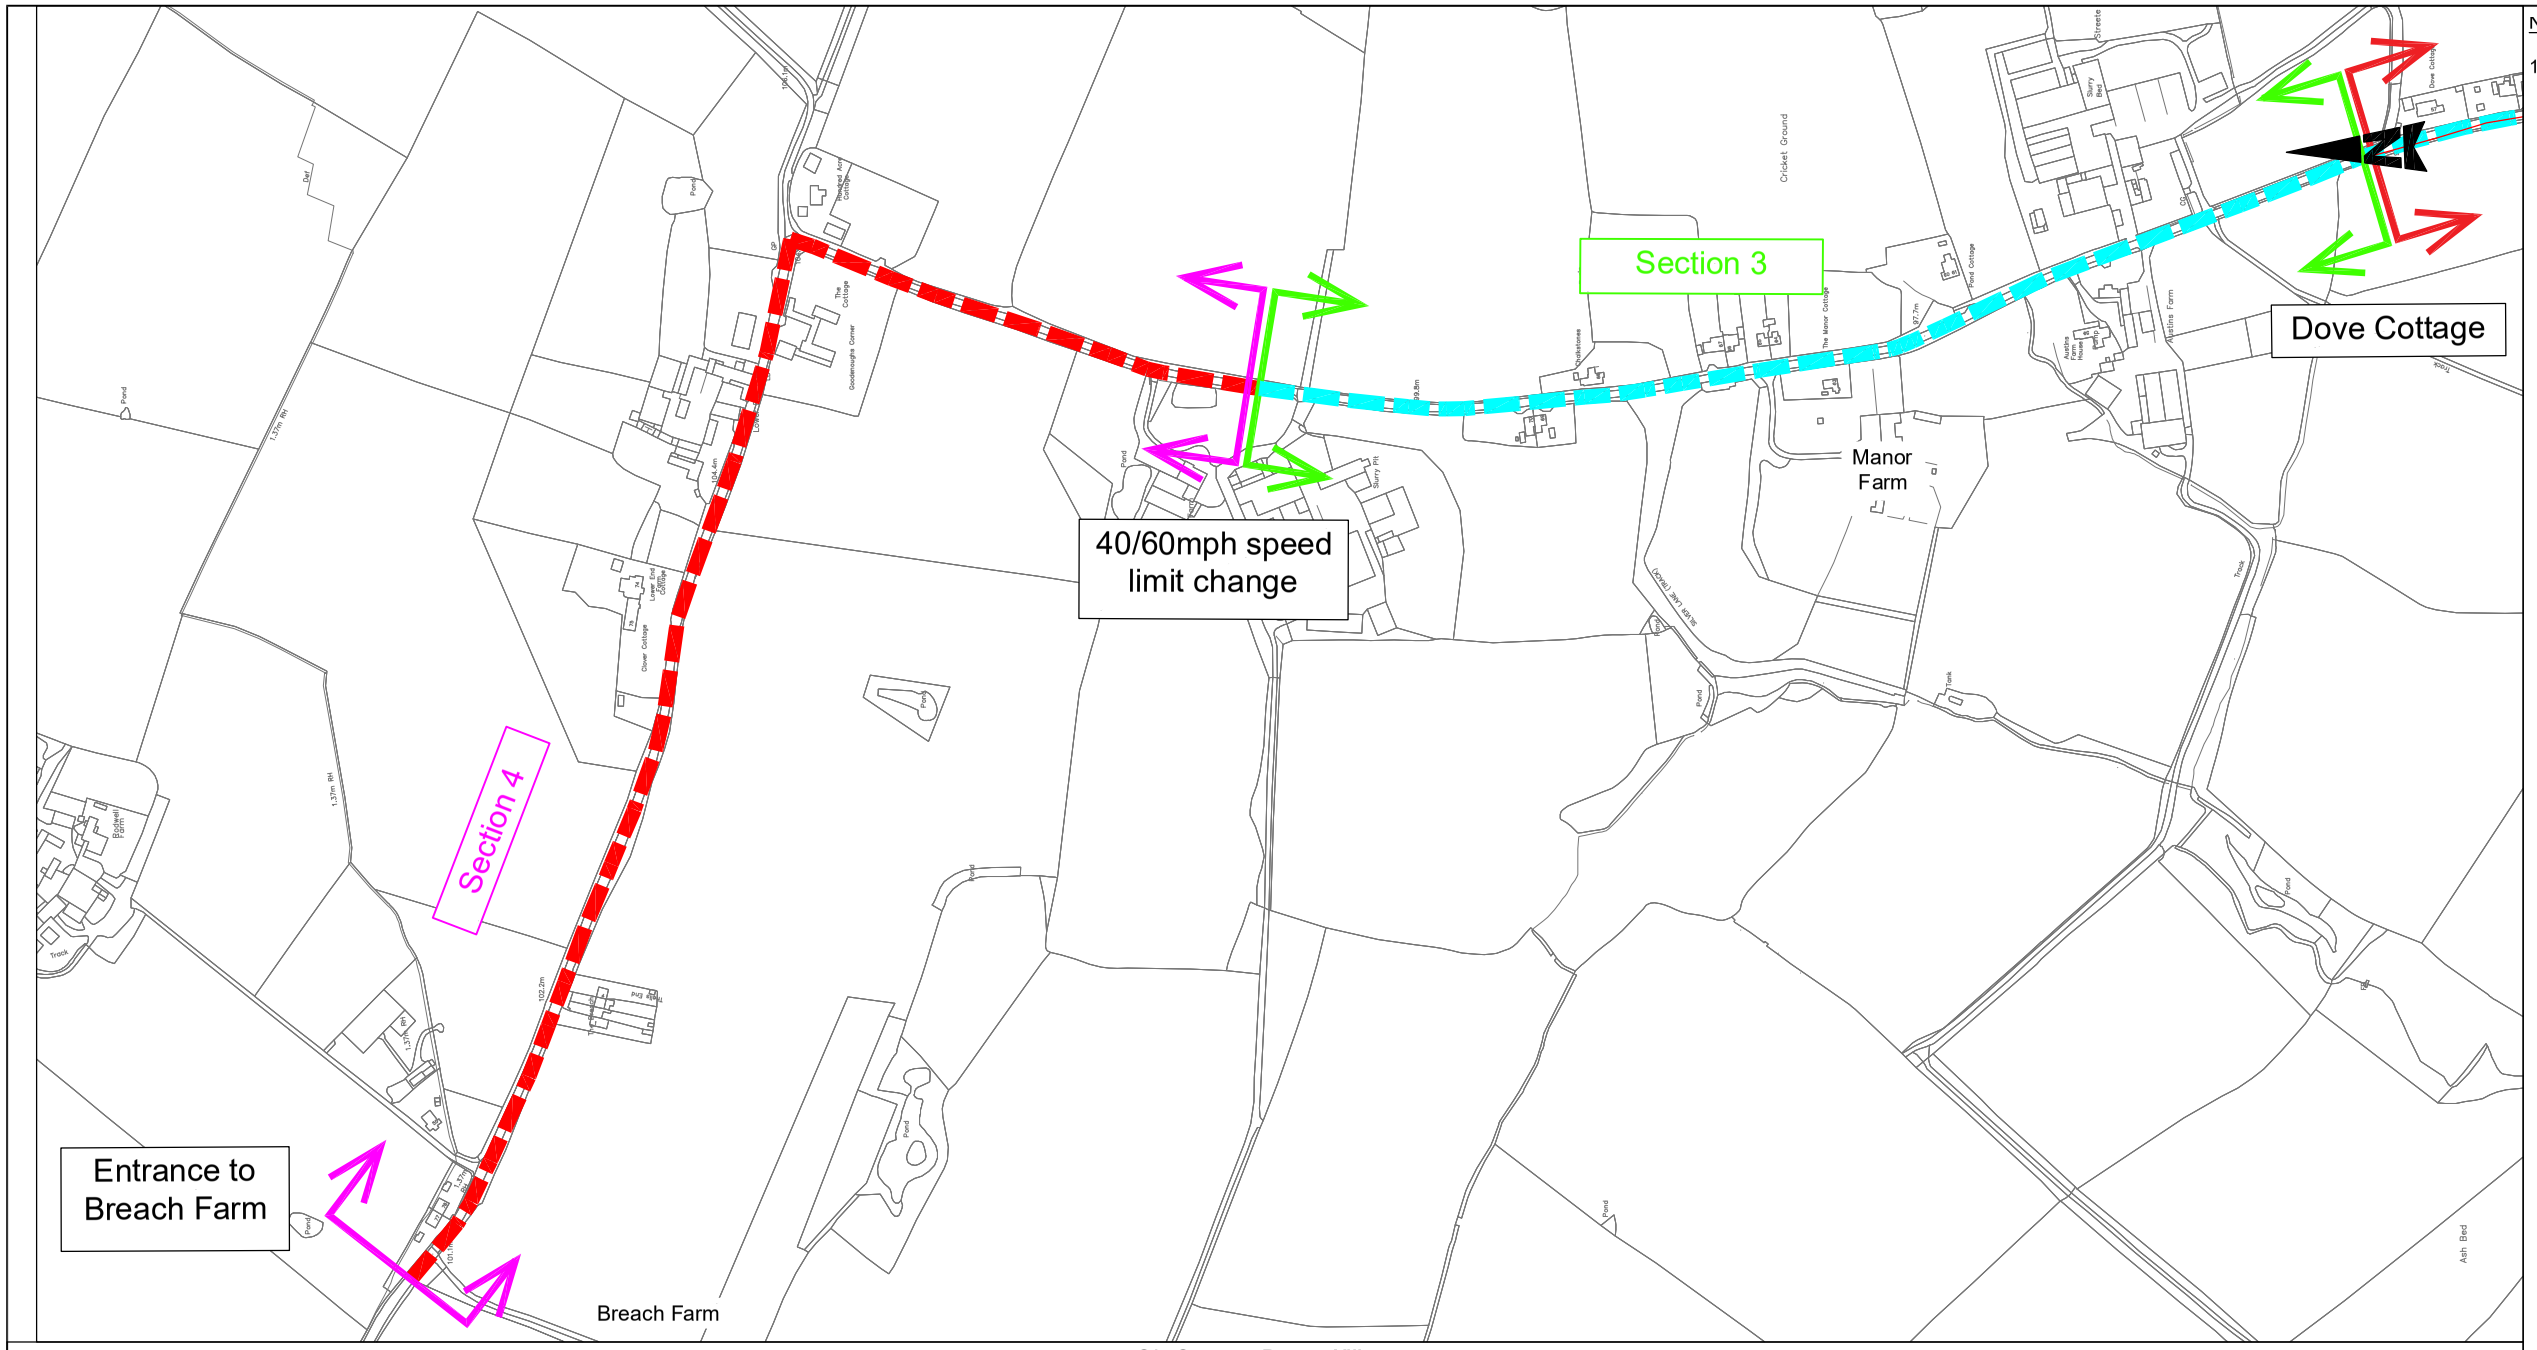

Notes

1. Limits of work are approximate and are to be agreed on site with the Engineer.

Existing 40mph Speed Limit

Existing 60mph Speed Limit

Section 3

Section 4

C15 Compton Bassett Village

Road Sections (Section ID)	Description	Section Length (Metres - Taken from AutoCAD OS Tile)	Existing Speed Limit (Miles per Hour)	AADT (Average Annual Daily Traffic - Taken from Traffic Counts)	Collisions		Collision Rate (per 100 million vkm)	Mean Speed (Miles per Hour)	Assessed Speed Limit (Miles per Hour)	Recommended Speed Limit (Miles per Hour)	Comments
					All	KSI (Killed or Seriously Injured) (Fatal or Severe)					
Section 3 - 00048 / 00041	Dove Cottage to 40/60mph speed limit change	766	40	863	0	0	0	39.200	50	40	As for Section 2, the speed limit can remain at 40mph. It was a comfortable speed at which to drive.
Section 4 - 00055	40/60mph speed limit change to Entrance to Breach Farm	1067	60	863	0	0	0	39.400	60	60	The existing speed limit of 60mph has produced no injury collisions in the last 6 years. This is a maximum speed allowed and most drivers will drive at less speed than that, as seen by the mean average speed. A lower speed limit is not necessary.

Postal Area: SN11 8RE
USRN: 28601715
OS Grid Ref: 403747 172037
Philips Street Atlas: P.166 B2 - B4
Road Speed Limit: 30mph , 40mph

SAFETY, HEALTH AND ENVIRONMENTAL INFORMATION

IN ADDITION TO THE HAZARDS/RISKS NORMALLY ASSOCIATED WITH THE TYPES OF WORK DETAILED ON THIS DRAWING, NOTE THE FOLLOWING SIGNIFICANT RESIDUAL RISKS

CONSTRUCTION
(ENTER 'NONE' IF APPLICABLE)

MAINTENANCE/CLEANING
(ENTER 'NONE' IF APPLICABLE)

USE
(ENTER 'NONE' IF APPLICABLE)

DECOMMISSIONING/DEMOLITION
(ENTER 'NONE' IF APPLICABLE)

THIS MAP IS REPRODUCED FROM ORDNANCE SURVEY MATERIAL WITH THE PERMISSION OF ORDNANCE SURVEY ON BEHALF OF THE CONTROLLER OF HER MAJESTY'S STATIONERY OFFICE. © CROWN COPYRIGHT. UNAUTHORISED REPRODUCTION INFRINGES CROWN COPYRIGHT AND MAY LEAD TO PROSECUTION OR CIVIL PROCEEDINGS. 100049050, 2014

Stat	Purpose of Issue	Date	Auth	Rev	Description	By	Date	Chk'd	Auth
S2	For information	22/09/22	KNB	1.0	First Issue	FC	22/09/22	AP	KNB

SNC·LAVALIN
Atkins Limited
Consulting Engineers,
County Gate, County Way
Trowbridge. Wiltshire
BA14 7FJ
Tel: 01225 730360

ATKINS
Member of the SNC-Lavalin Group
www.atkinsglobal.com

Client: Wiltshire Council

Project: Speed Limit Reviews 2022 - 2023

Title: C15 Compton Bassett Village Sheet 2

Sheet Size	Original Scale	Designed/Drawn	Checked	Authorised
A3	N.T.S	FC Date 07/09/22	AP Date 22/09/22	KNB Date 22/09/

Status	Drawing Number	Rev
S2	5215073 - ATK - C - DR - 002	1.(

Rev 1.0
Drawing Number 5215073 - ATK - C - DR - 002
Status S2

DO NOT SCALE

A3

File: 5215073 - ATK - C - DR - 001 C15 Compton Bassett Speed Limit.dwg
Date: Sep 27, 2022 - 1:16am Plotted by: CHIN8585

\\wsatkins.com\project\GBBSB\HandT\TSol\CN0600\WHCC\60 Service Areas\3000 Integrated Transport\5215073 SLR 22-23\C15 Compton Bassett (1100)\5215073 - ATK - C - DR - 001 C15 Compton Bassett Speed Limit.dwg