Wiltshire Council

PL/2021/06167

Plough Lane Caravan Site,
Plough Lane, Kington Langley,
Chippenham, SN15 5PS

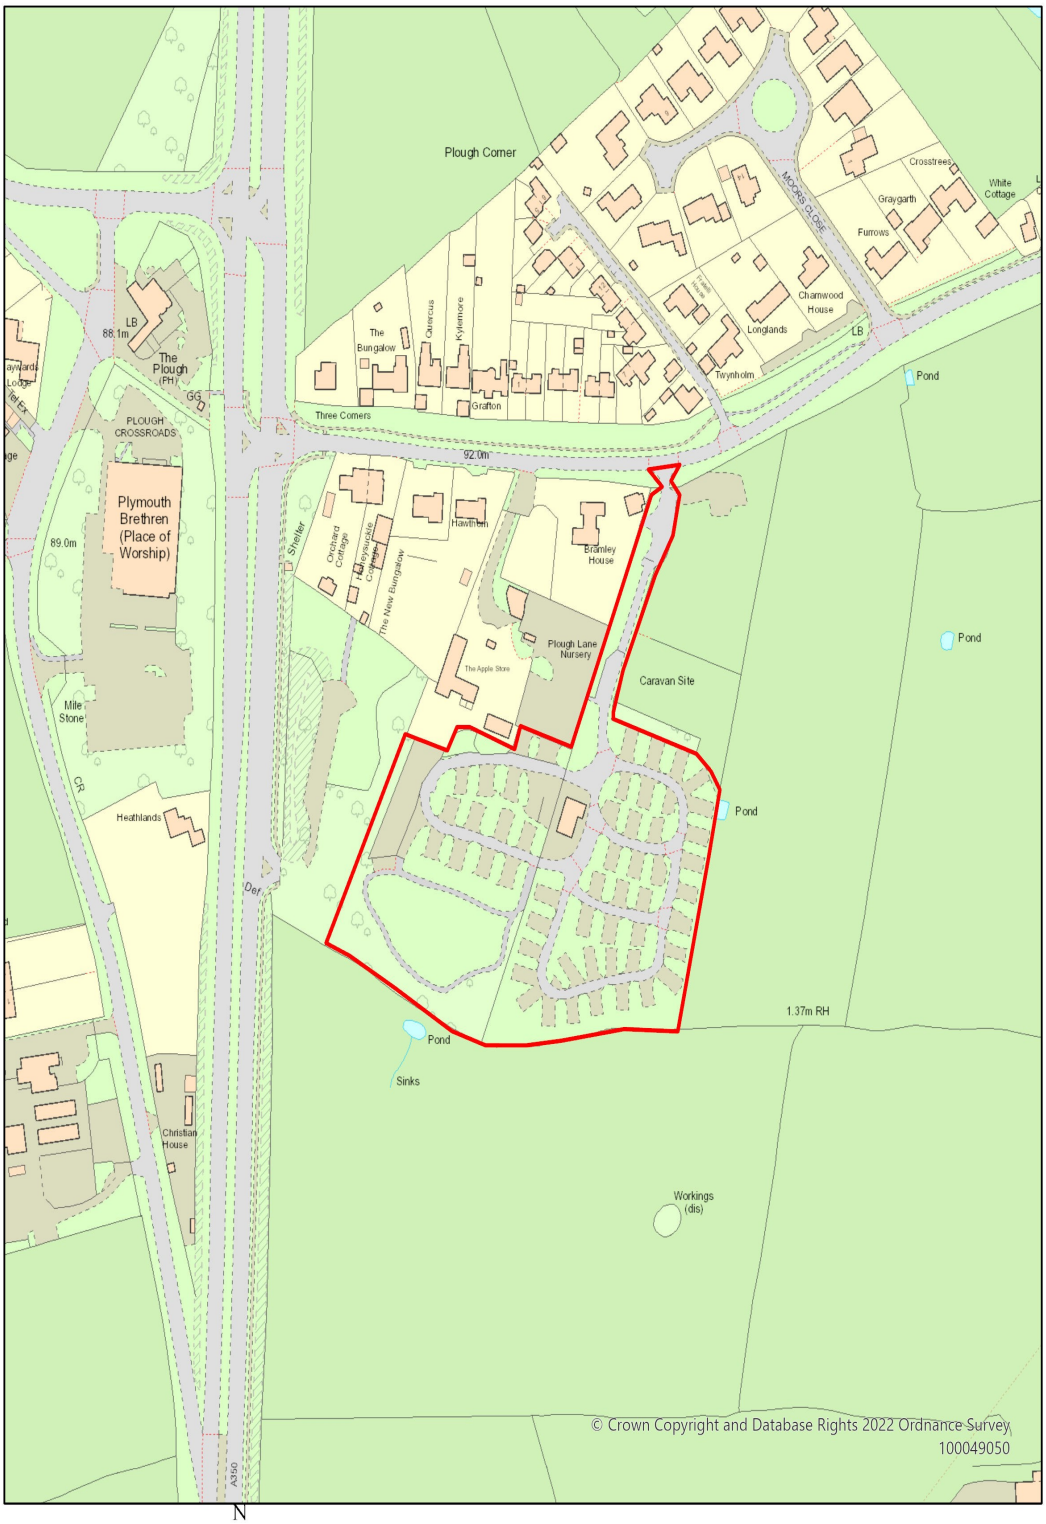

N

1:2,500

391301E 176293N m

© Crown Copyright and Database Rights 2022 Ordnance Survey Licence No 100049050