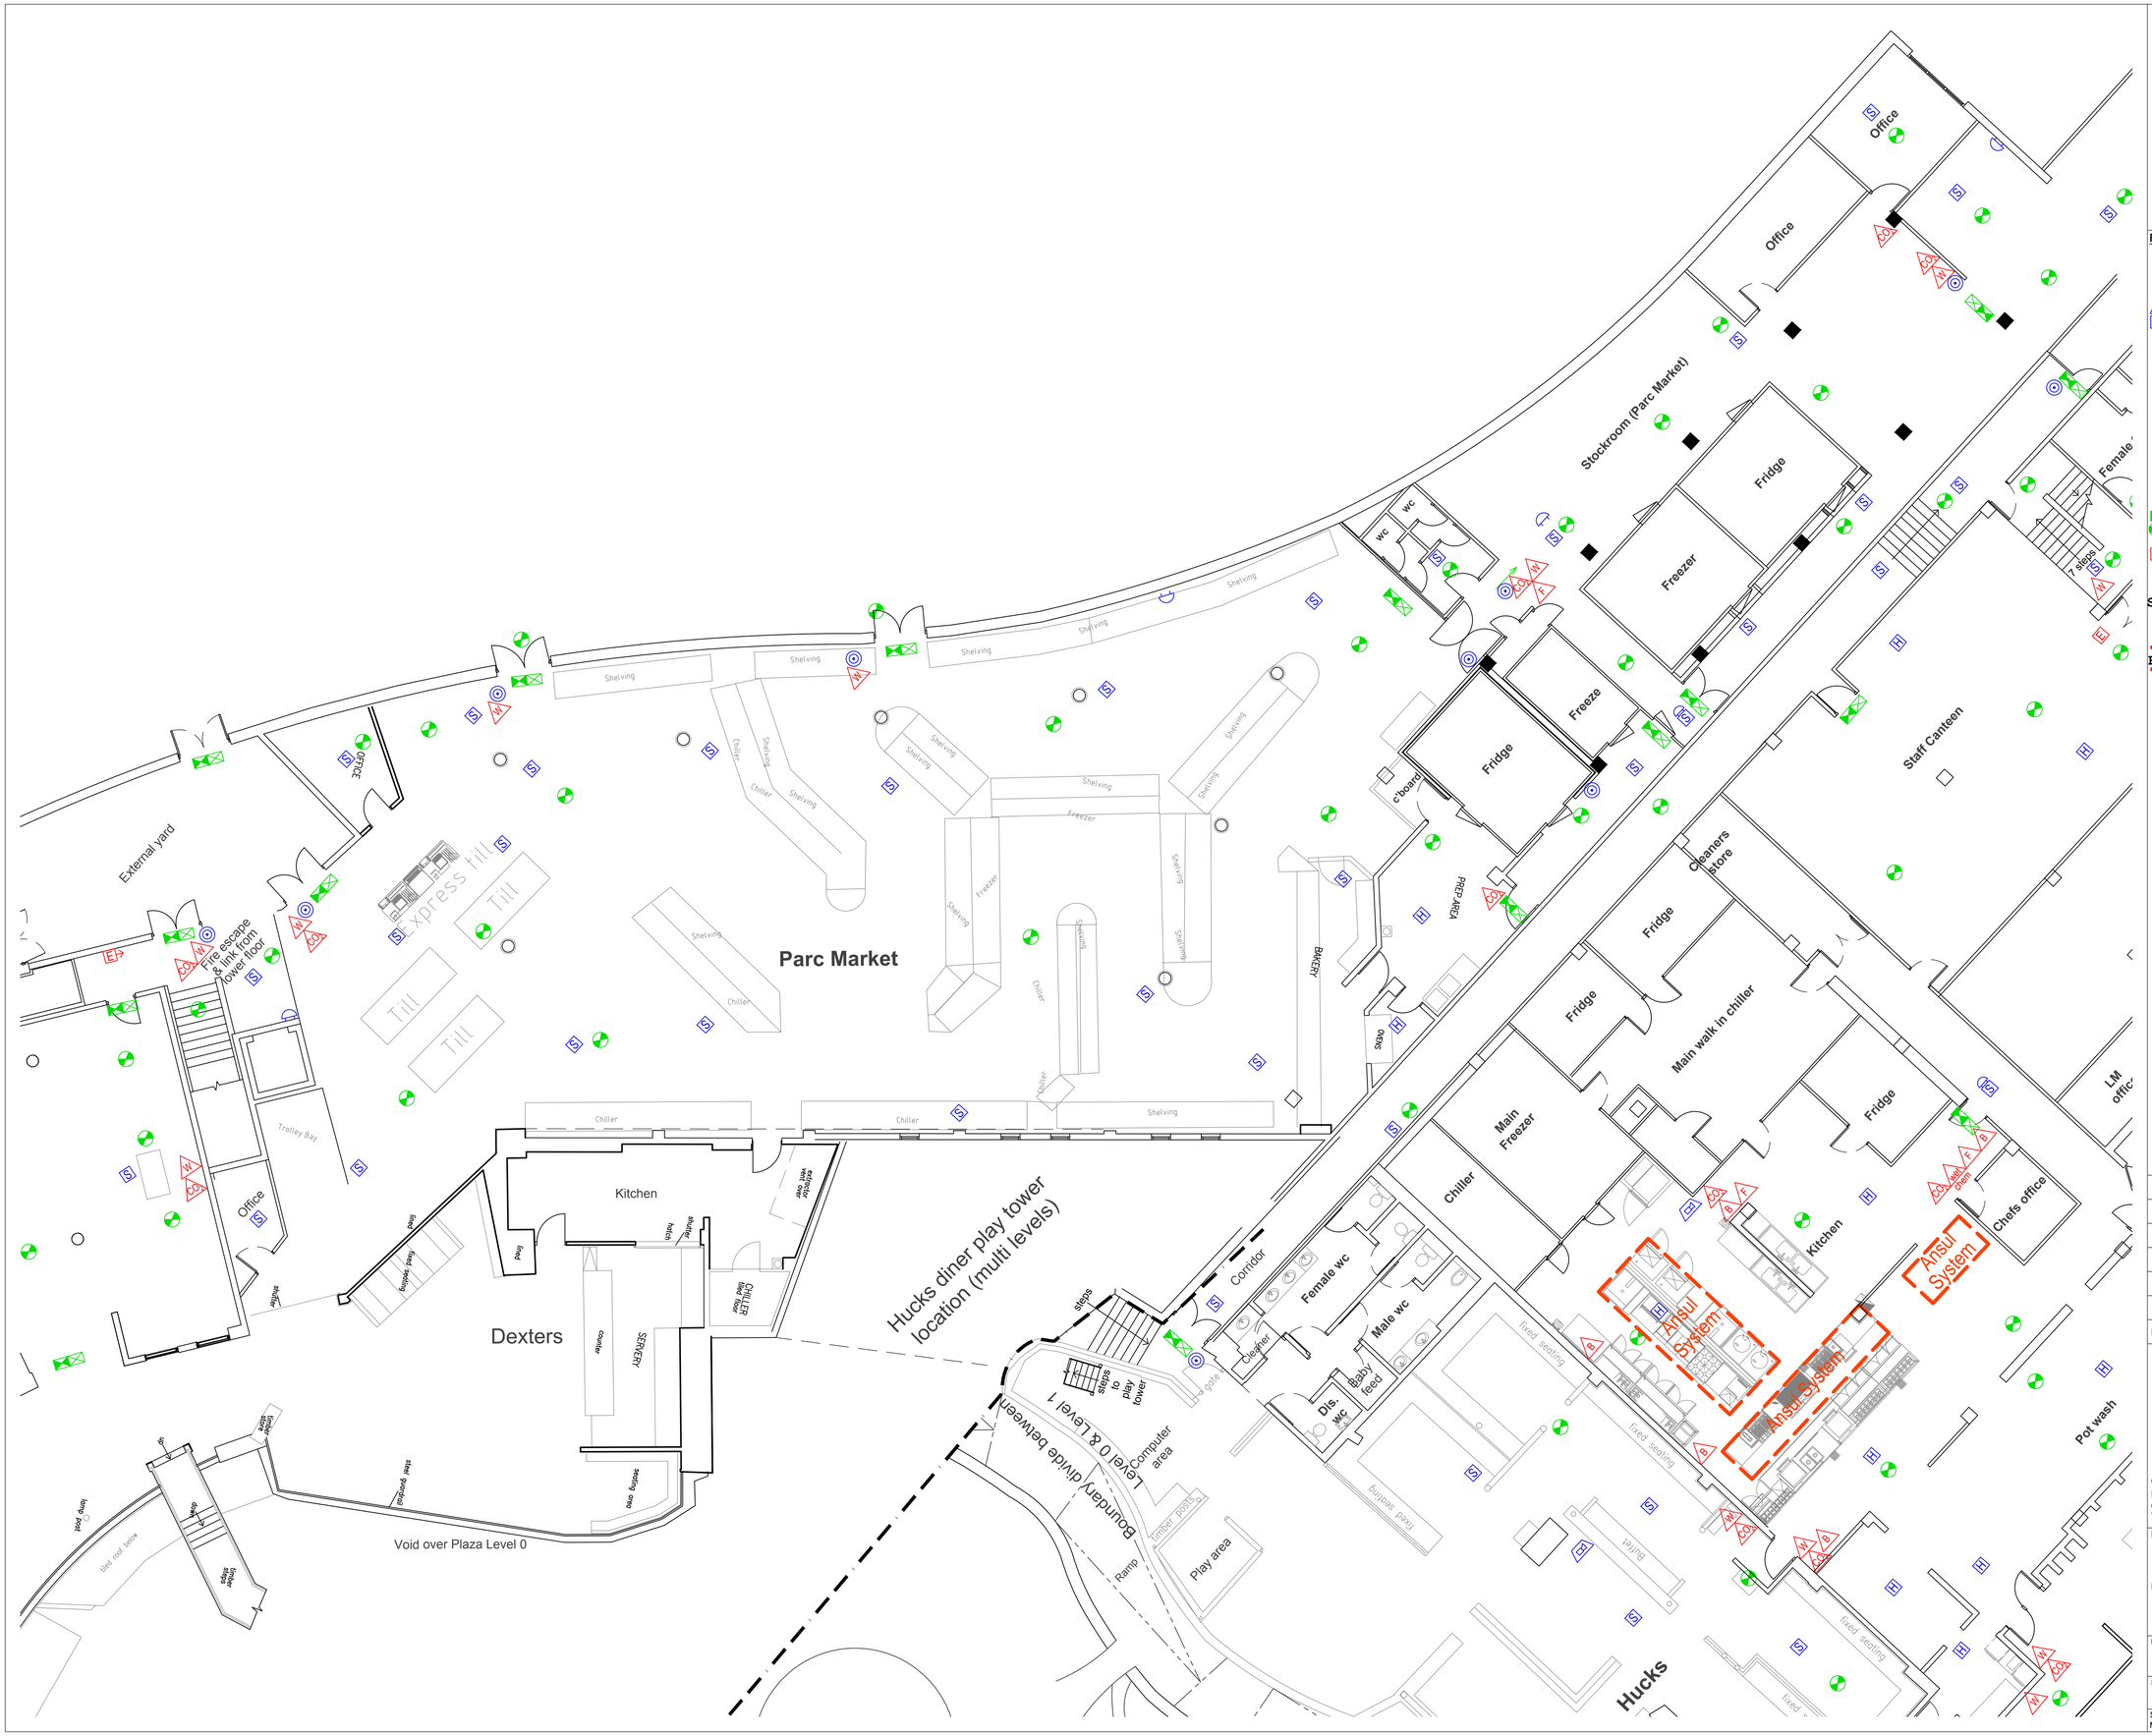

Notes:-

1. Do not scale.
2. All dimensions are in millimeters unless otherwise stated.
3. The contractor must verify all dimensions on site before the commencement of work or preparing shop drawings.

Fire Strategy Key :

- Fire alarm break glass operating point
- Fire alarm smoke detector
- Fire alarm heat detector
- Fire alarm sounder
- Fire alarm detector with sounder
- Fire alarm beam detector
- Fire alarm loud speaker
- Water type extinguisher
- Foam type extinguisher
- Carbon Dioxide type extinguisher
- Powder type extinguisher
- Fire Blanket
- Emergency lighting luminaire
- Emergency lighting illuminated EXIT sign
- Emergency lighting box with spotlights
- Fire exit sign / Fire exit directional sign
- Gas shut off
- FRG Fire Resistant Glazing
- SCAR Self Closing Automatic Release
- PB Push Bar door
- RS Roller Shutter door
- Fire compartmentation 60mins
- FR30 Fire compartmentation 30mins
- Hazard

Rev.	Date	Remarks
A	–/–/–	First Issue

Center Parcs Ltd
Head Office Development Department
One Edison Rise, New Ollerton, Newark, Notts. NG22 9DP
Tel: 01623 - 821835 Fax: 01623 - 821839

Project Title:
LONGLEAT FOREST
BUILDINGS

DrawingTitle:
(PLAZA LEVEL 1) PARC MARKET
LICENCE PLAN

Dwg size:-	Dwg No:	Revision:
A1	03LF-02-07.22-1-03.1	

Scale:	Drawn:	Checked:	Date:
1:100@A1	MJT		14-Jun-16

S:\Development\006 - Drawings\03-Longleat\02 Buildings\07 Plaza\05 Units\022 Parc Market\01 Drawings\03LF-02-07.22-1-03 (Level 1) ParcMarket LicencePlan.dwg