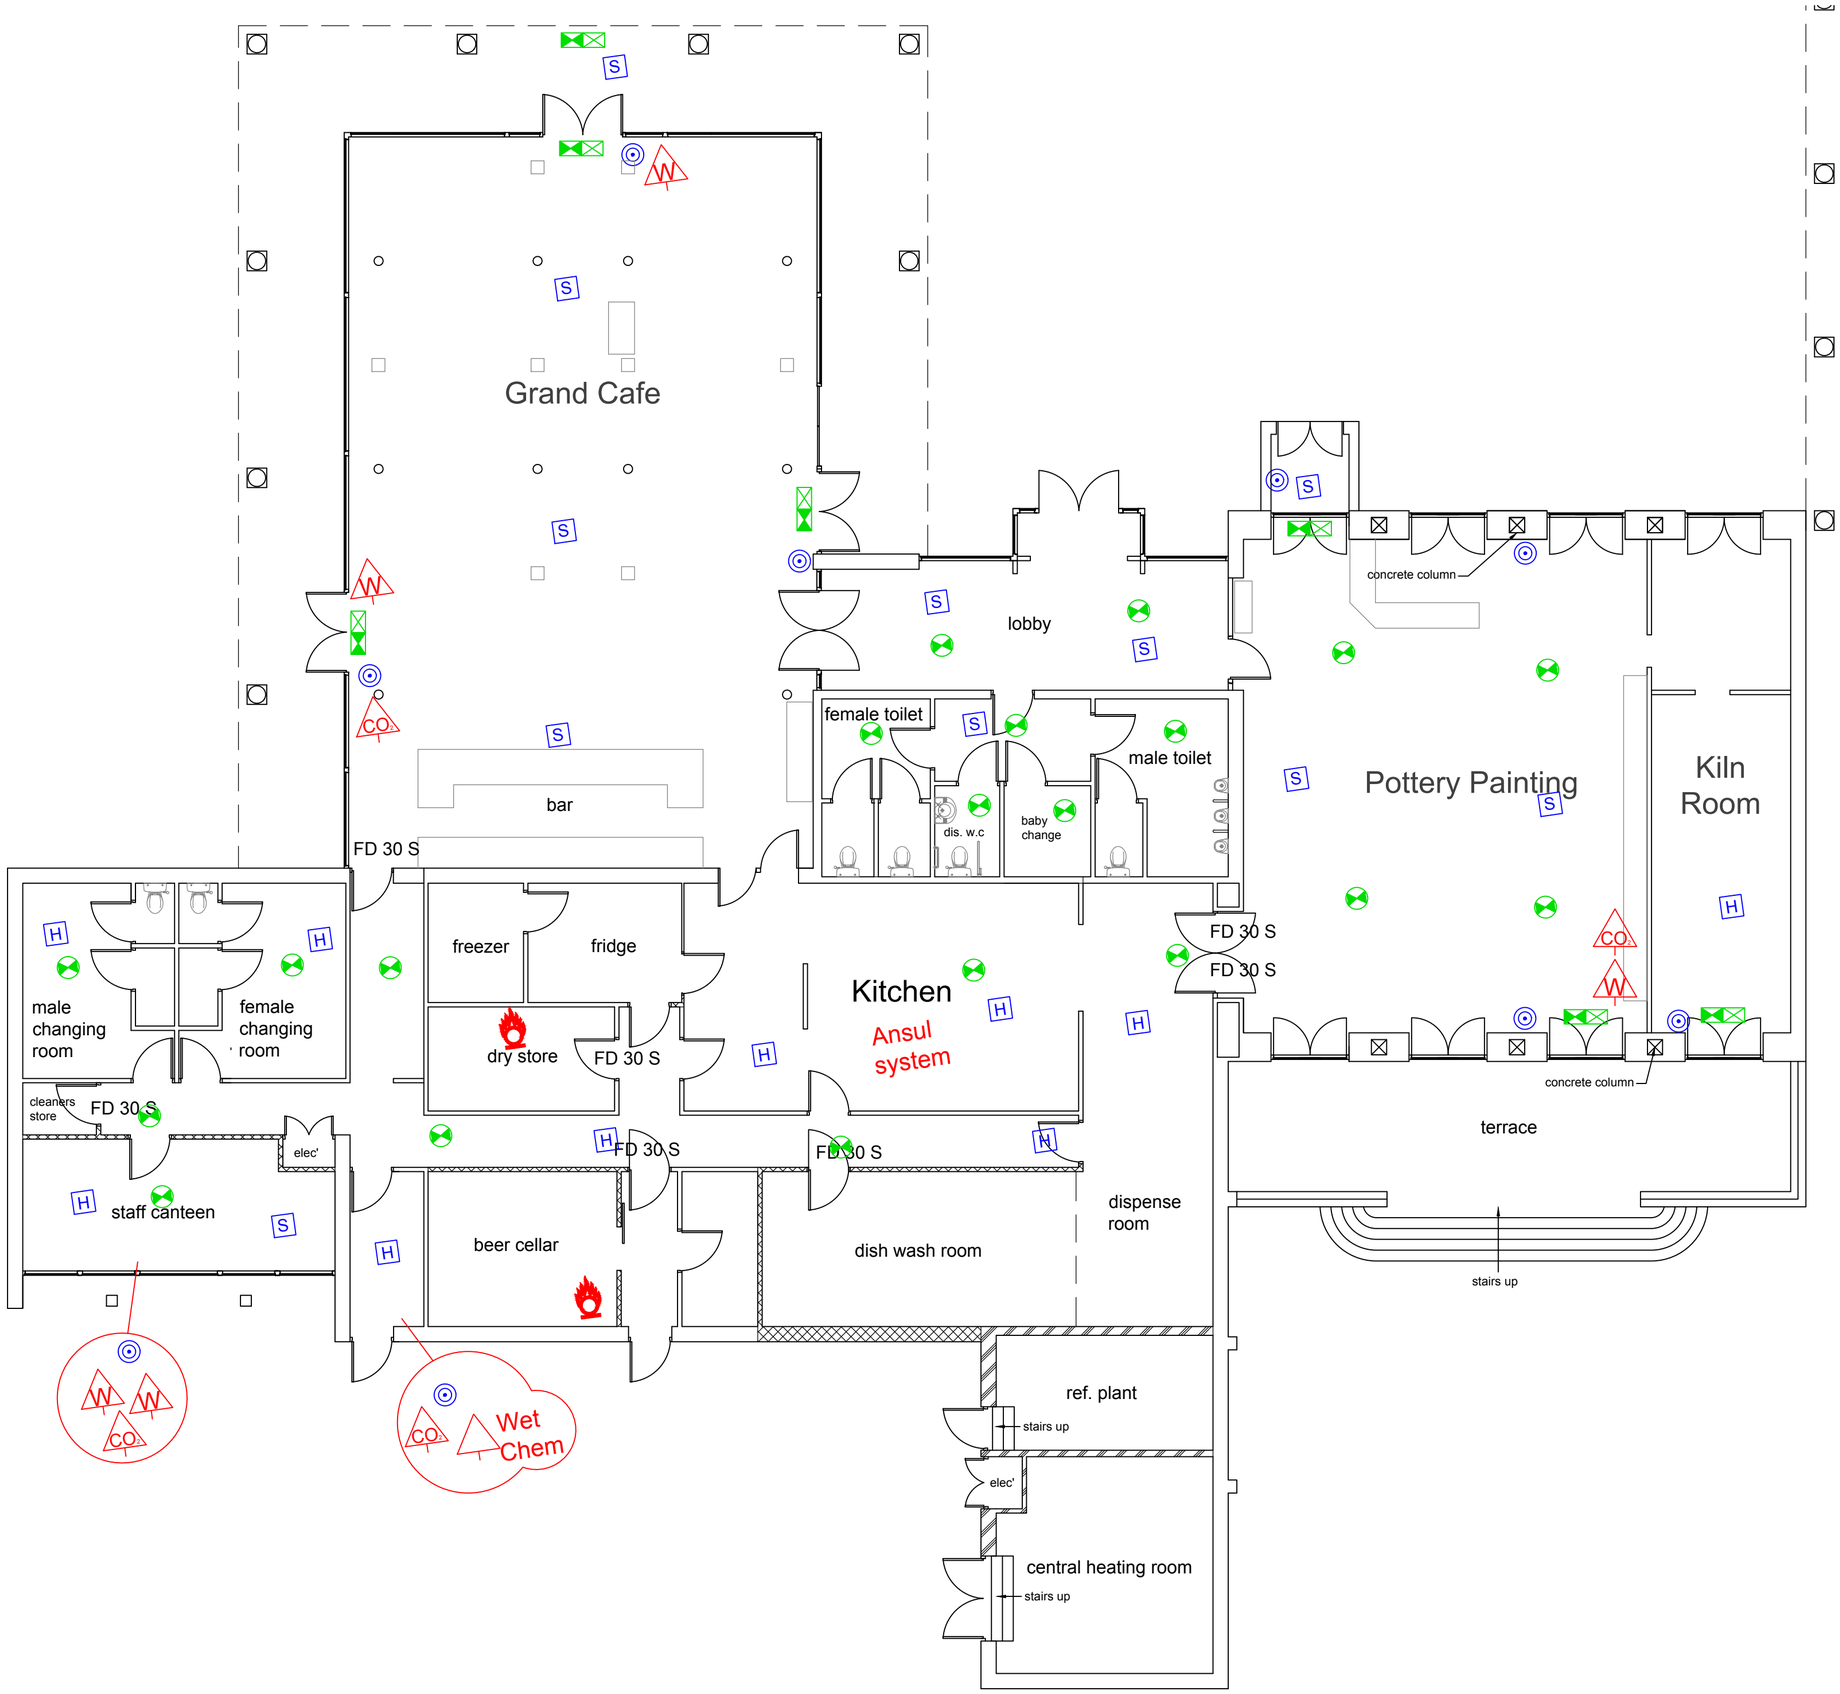

Notes:-

1. Do not scale.
2. All dimensions are in millimeters unless otherwise stated.
3. The contractor must verify all dimensions on site before the commencement of work or preparing shop drawings.

Key:-

Rev.	Date	Remarks
A	–/–/–	First Issue

Center Parcs Ltd
Head Office Development Department
One Edison Rise, New Ollerton, Newark, Notts. NG22 9DP
Tel: 01623 - 821835 Fax: 01623 - 821839

Project Title:
LONGLEAT FOREST BUILDINGS

DrawingTitle:
(VILLAGE SQUARE) GRAND CAFE LICENCE PLAN

Dwg size:-	Dwg No:	Revision:
A2	03LF-02-09.12-0-03.1	

Scale:	Drawn:	Checked:	Date:
1:100@A2	MJT		9-May-16

S:\Development\006 - Drawings\03-Longleat\02 Buildings\09 Village Square\05 Units\012 Grand Cafe\01 Drawings\03LF-02-09.12-0-03 GrandCafe LicencePlan.dwg