Studley Cross Roads

Derry Hill

Little Zoar Chapel

82

81

Location Plan - SCALE 1:50

KEY

Black duct (roped) by yourselves

(150mm in road / 100mm in verge or footpath)

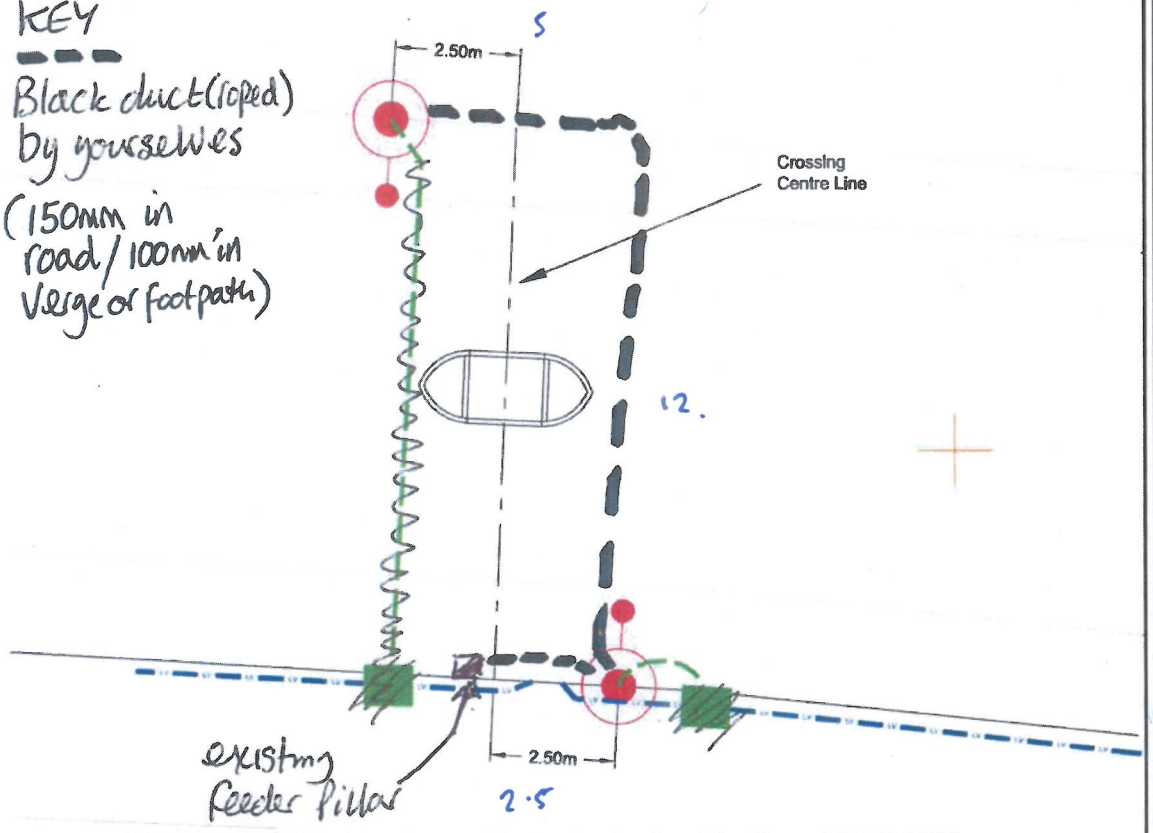

West Crossing Unit Locations and Indicative Ducting / Cabling - SCALE 1:200

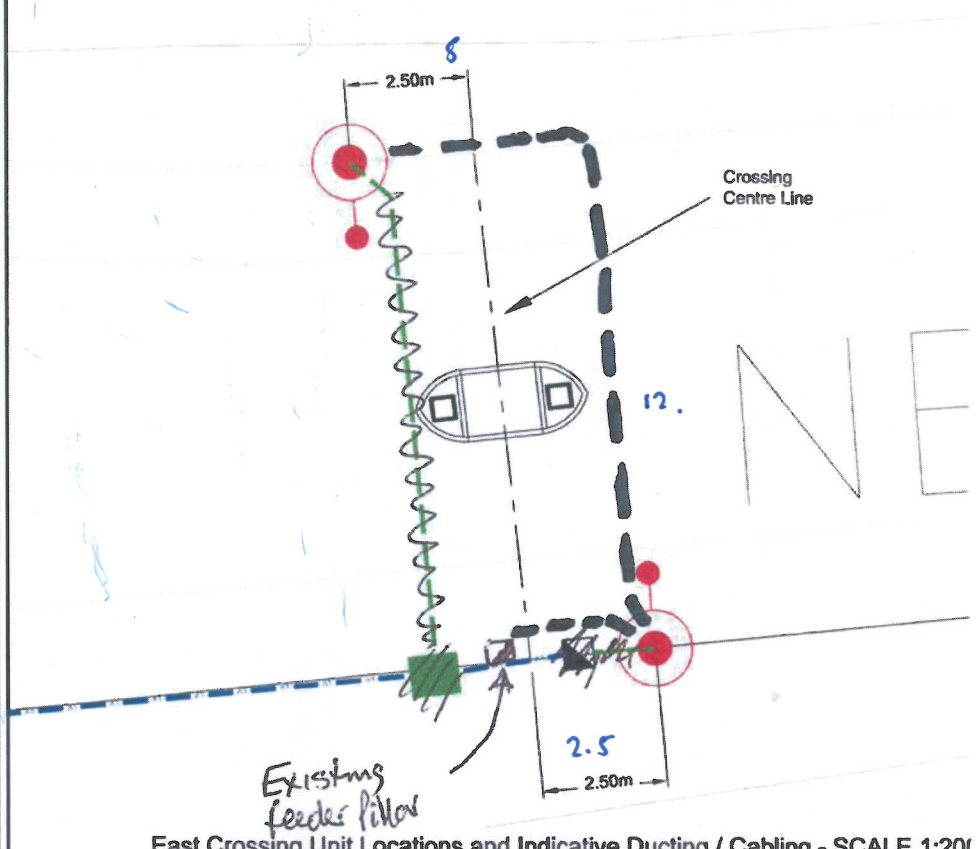

East Crossing Unit Locations and Indicative Ducting / Cabling - SCALE 1:200

This map is reproduced from Ordnance Survey material with the permission of Ordnance Survey on behalf of the Controller of Her Majesty's Stationery Office © Crown Copyright. Unauthorised reproduction infringes Crown copyright and may lead to prosecution or civil proceedings. Wiltshire Council 100049050 (2009).

A	First Issue			

Client

Wiltshire Council
Where everybody matters

mouchel

Derby Court,
Epsom Square, Epsom Road,
White Horse Business Park,
Trowbridge, Wiltshire.
BA14 0XG

Client	Wiltshire C
Project	Provision
Drawing Title	Proposed
Issuing Office	Trowbridge
File Location	