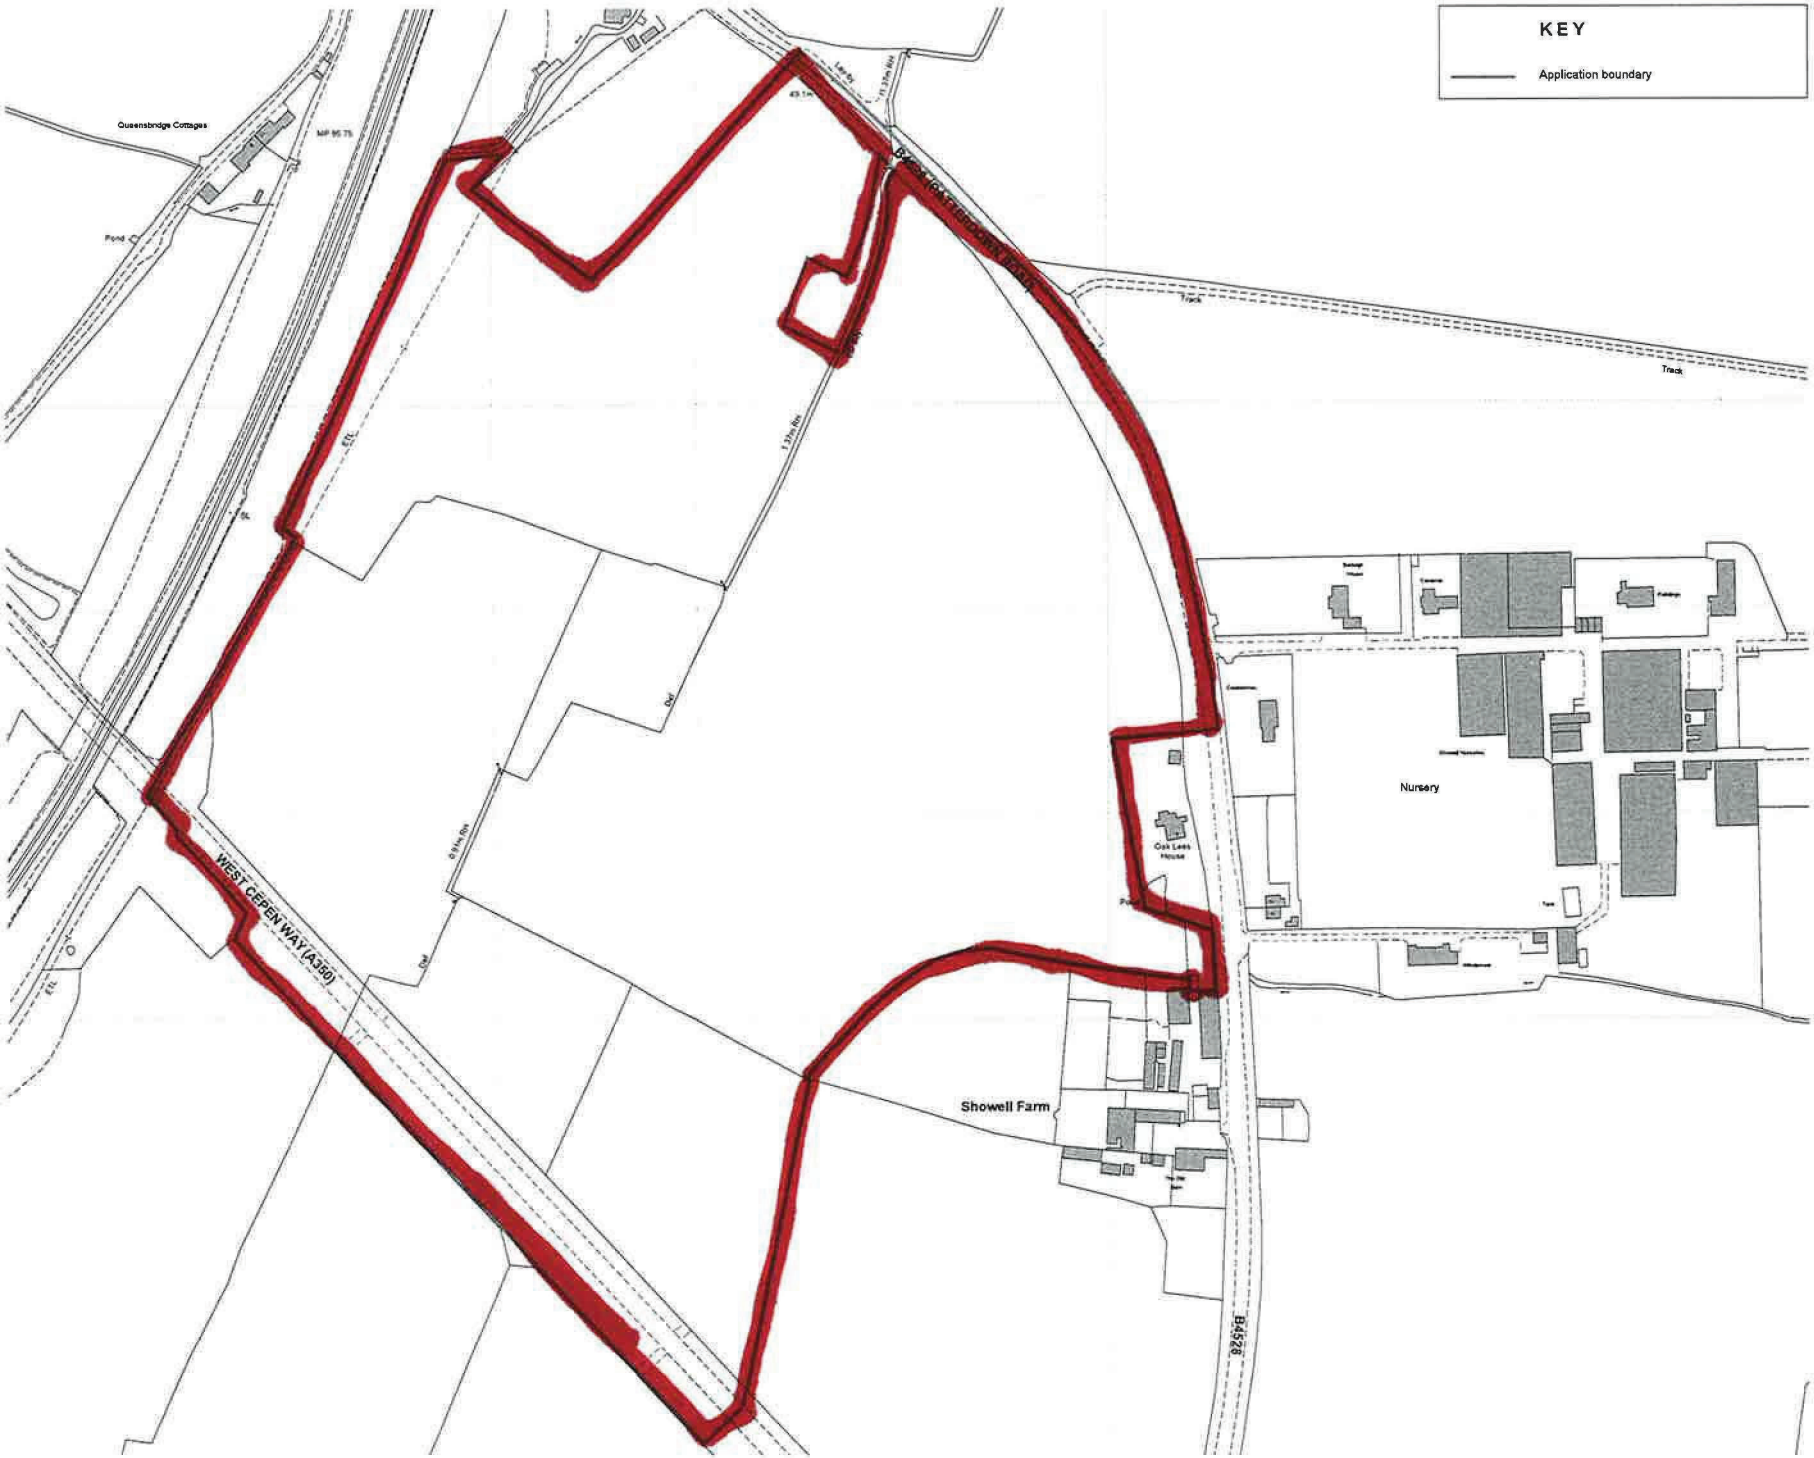


**KEY**

Application boundary

© Scott Brownrigg Ltd

Figured dimensions only are to be taken from this drawing. All dimensions are to be checked on site before any work is put in hand.

Ordnance Survey
(c) Crown Copyright 2012
All rights reserved.
Licence number: 100020449

| Revision | Description | Drawn | Date | Checked |
|---|---|---|---|---|
| 00 | Issued for planning | PH | 21Nov12 | NM |

SCOTT BROWNRIGG

St Catherine's Court
46-48 Portsmouth Road
Guildford GU2 4DU
T +44 (0)1483 568686
F +44 (0)1483 575630
W scottbrownrigg.com

Client's name
Crest Nicholson

Job Title
Showell Farm Chippenham

Drawing title
Application boundary plan

Scale
1 : 1250 @ A1, 1 : 2500 @ A3

| Job No. | Drawing No. | Revision |
|---|---|---|
| 14666 | DR-411-101 | 00 |

Status
APPROVAL