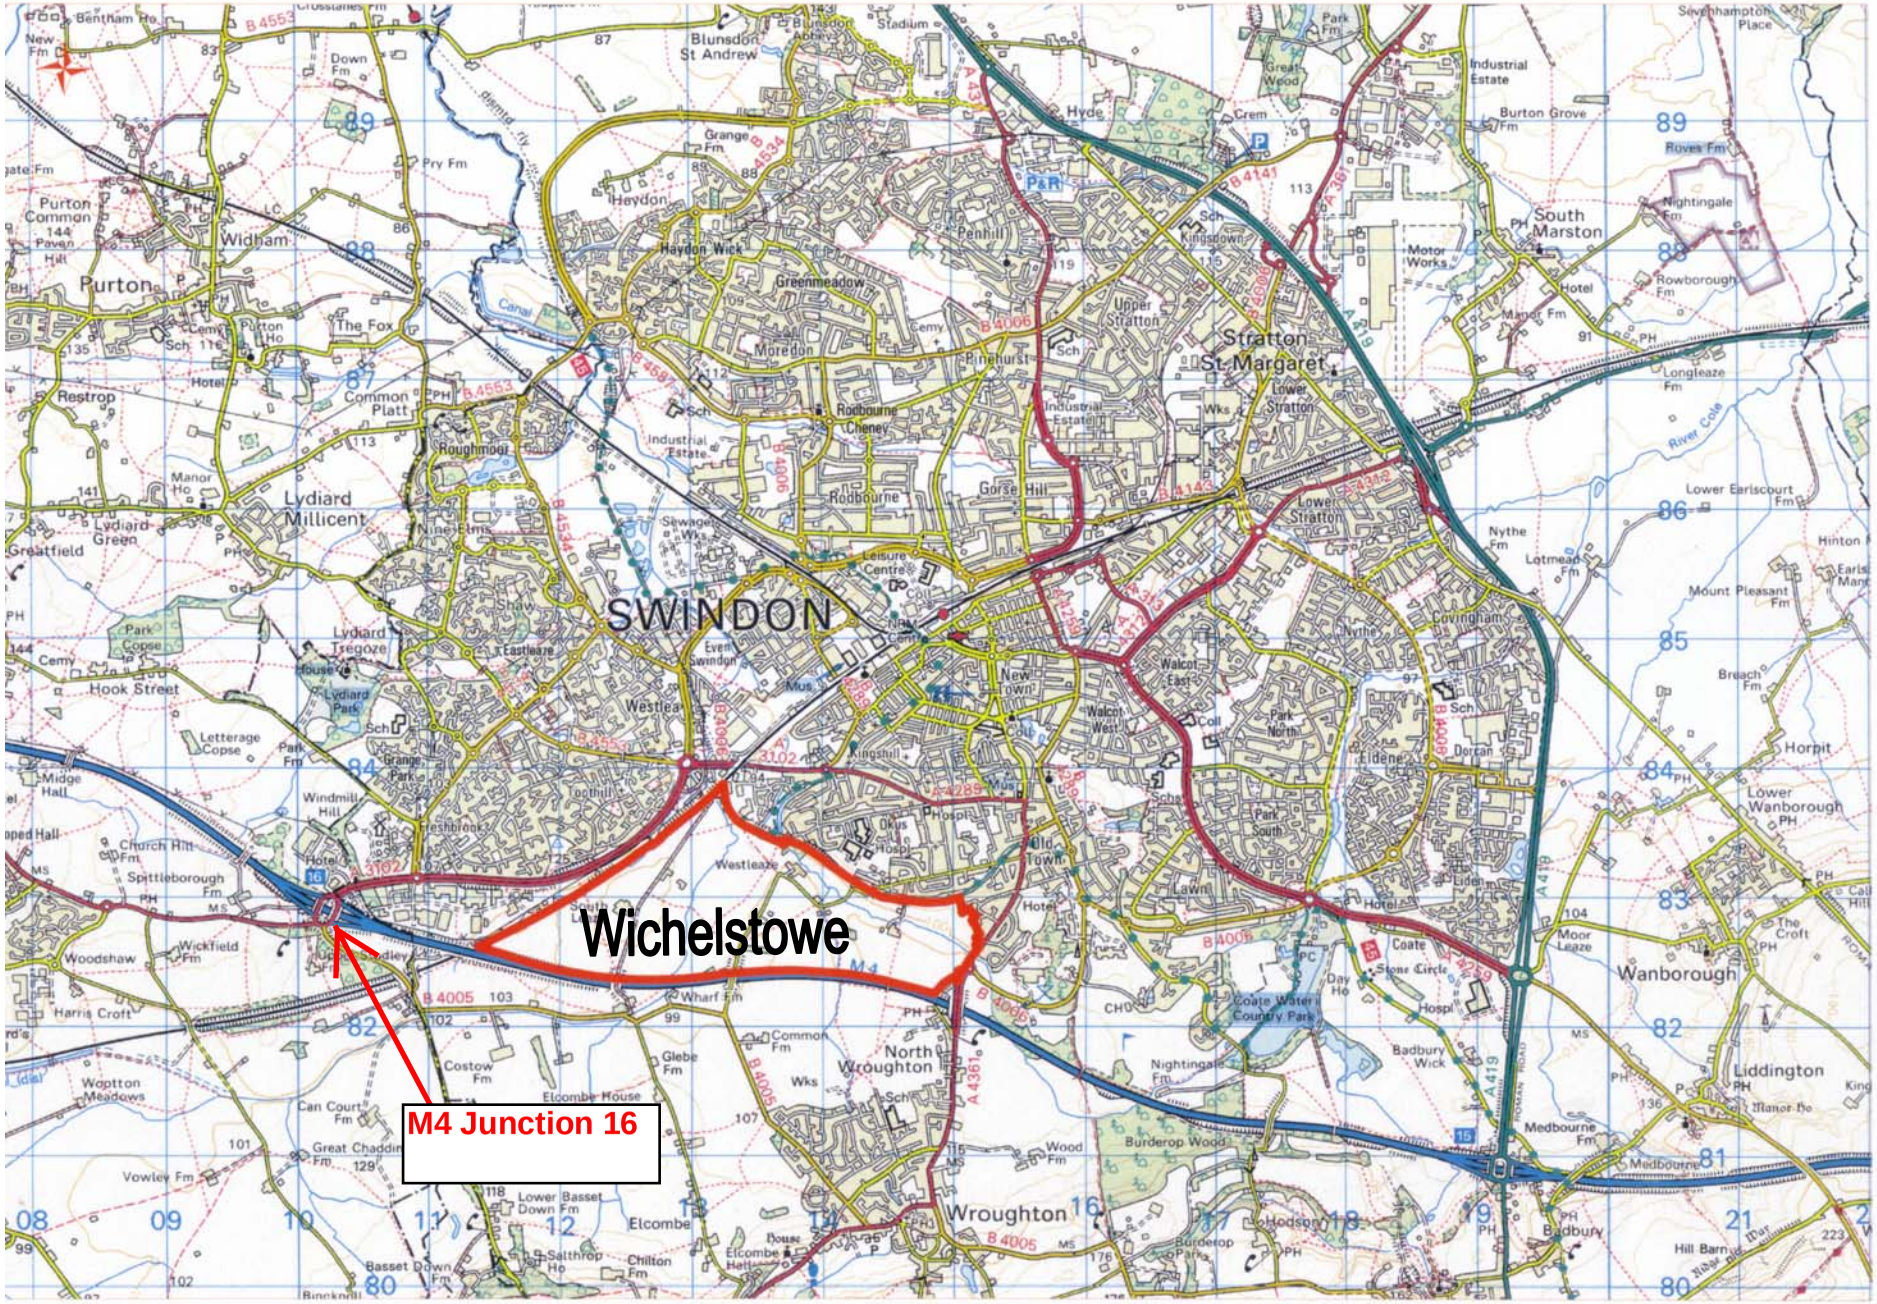Wichelstowe Site Plan