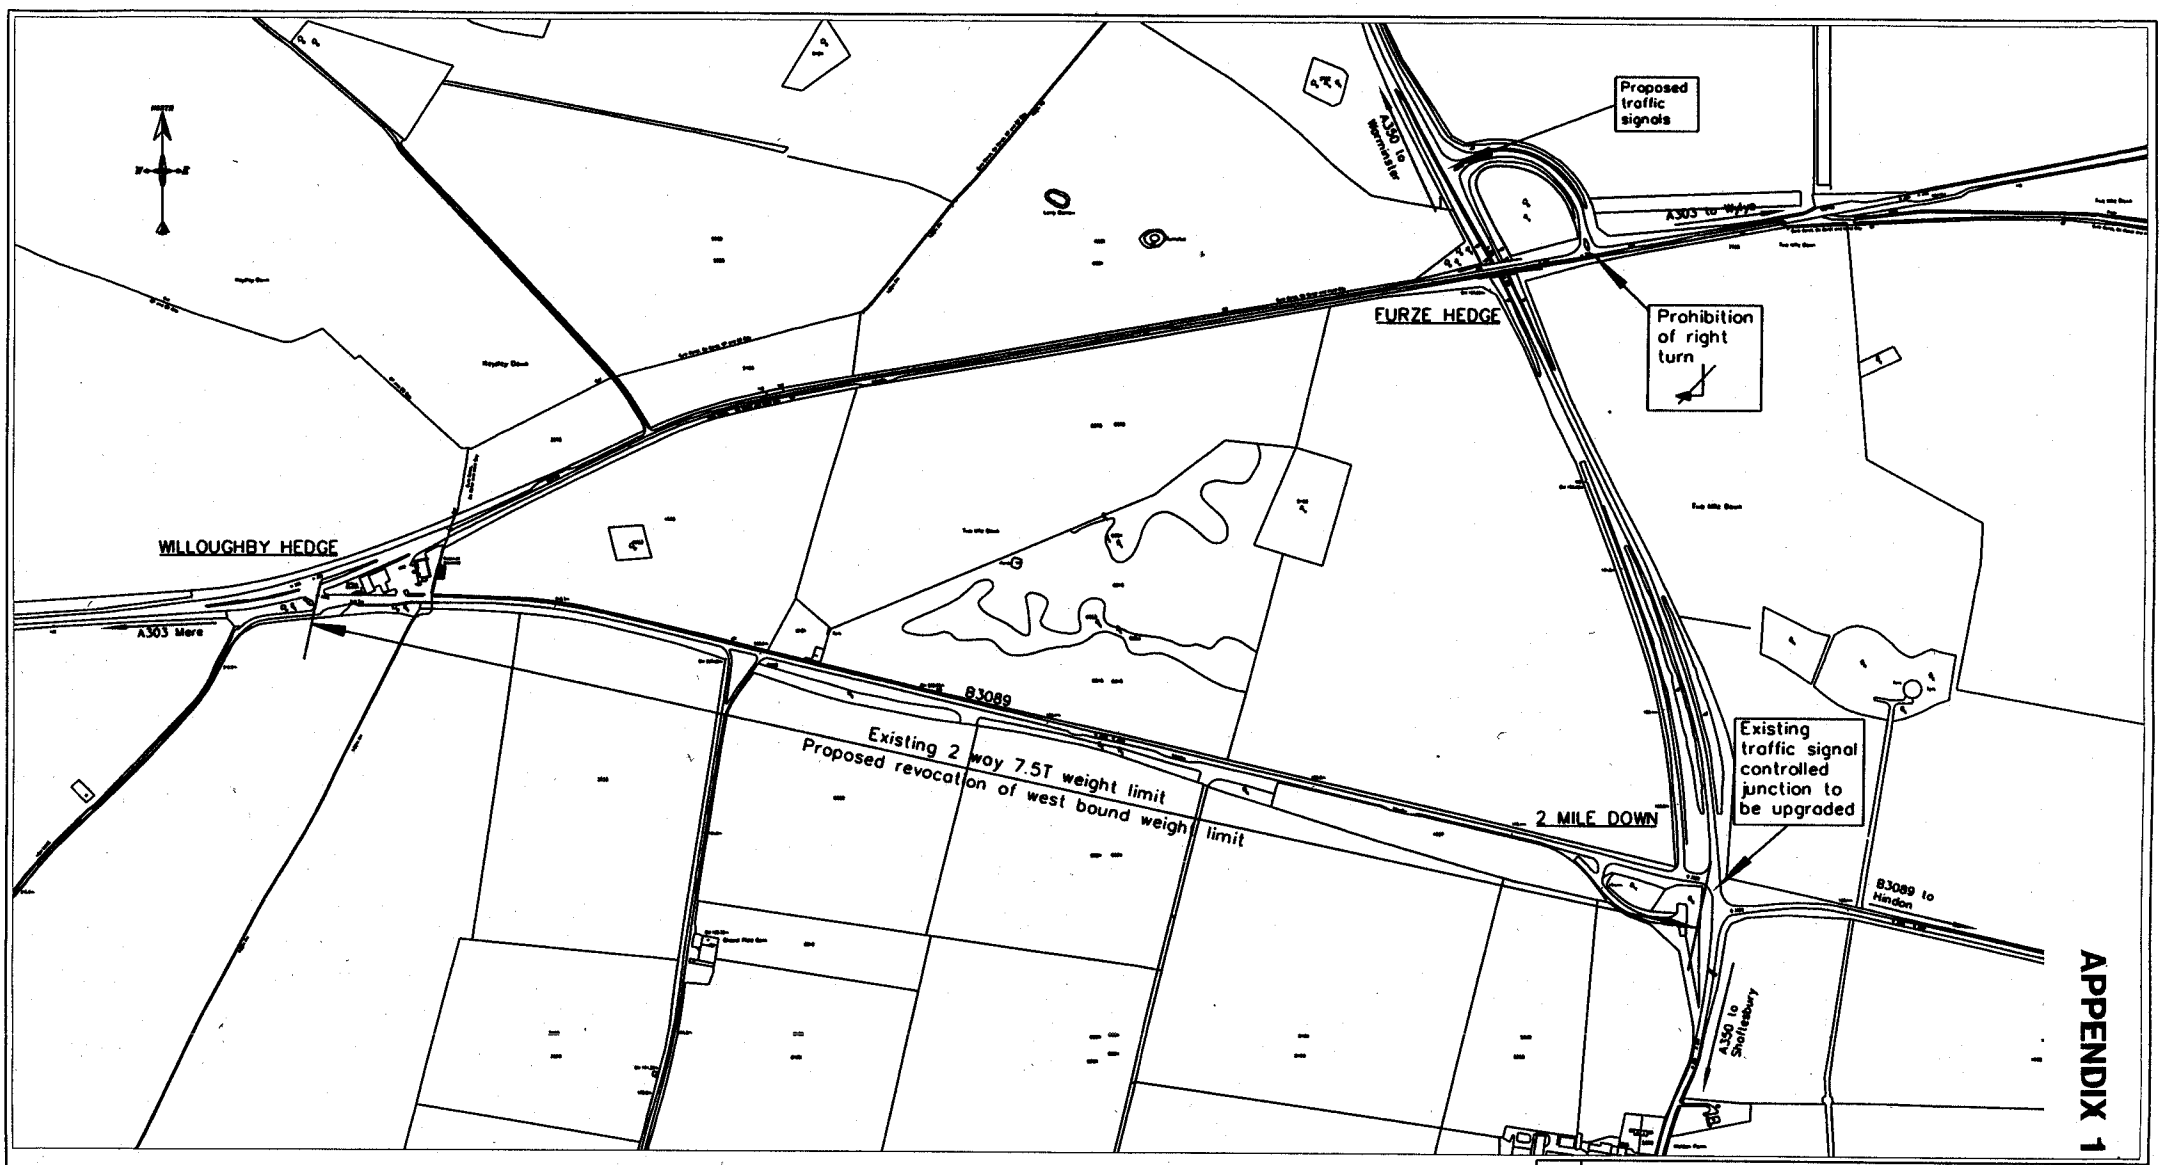

DRAFT --/--/01

THIS DRAWING IS SUBJECT TO CHANGE AND HAS NOT BEEN APPROVED FOR ISSUE EXCEPT FOR DISCUSSION OR REFERENCE PURPOSES

Version	Amendment	DMY 10/01/03	Originated by and date	Checked by and date	Approved by and date

© Crown copyright. All Rights Reserved. Salisbury District Council, Licence No. LA 076043, 2002.

SALISBURY JOINT TRANSPORTATION TEAM

SALISBURY District Council

Wiltshire county council

Richard J. Lander, M. Phil, FRICS, Director of Environmental Services

Client	Salisbury Joint Transportation Team
Project	B3089 Amendment to weight limit
Drawing Title	Location Plan
Issuing Office	Salisbury
Draft	✓
Issue	✓
Scale	
Telephone	01722 434671
Drawing No.	
Version	
File Ref.	JTT/12.