APPENDIX 5

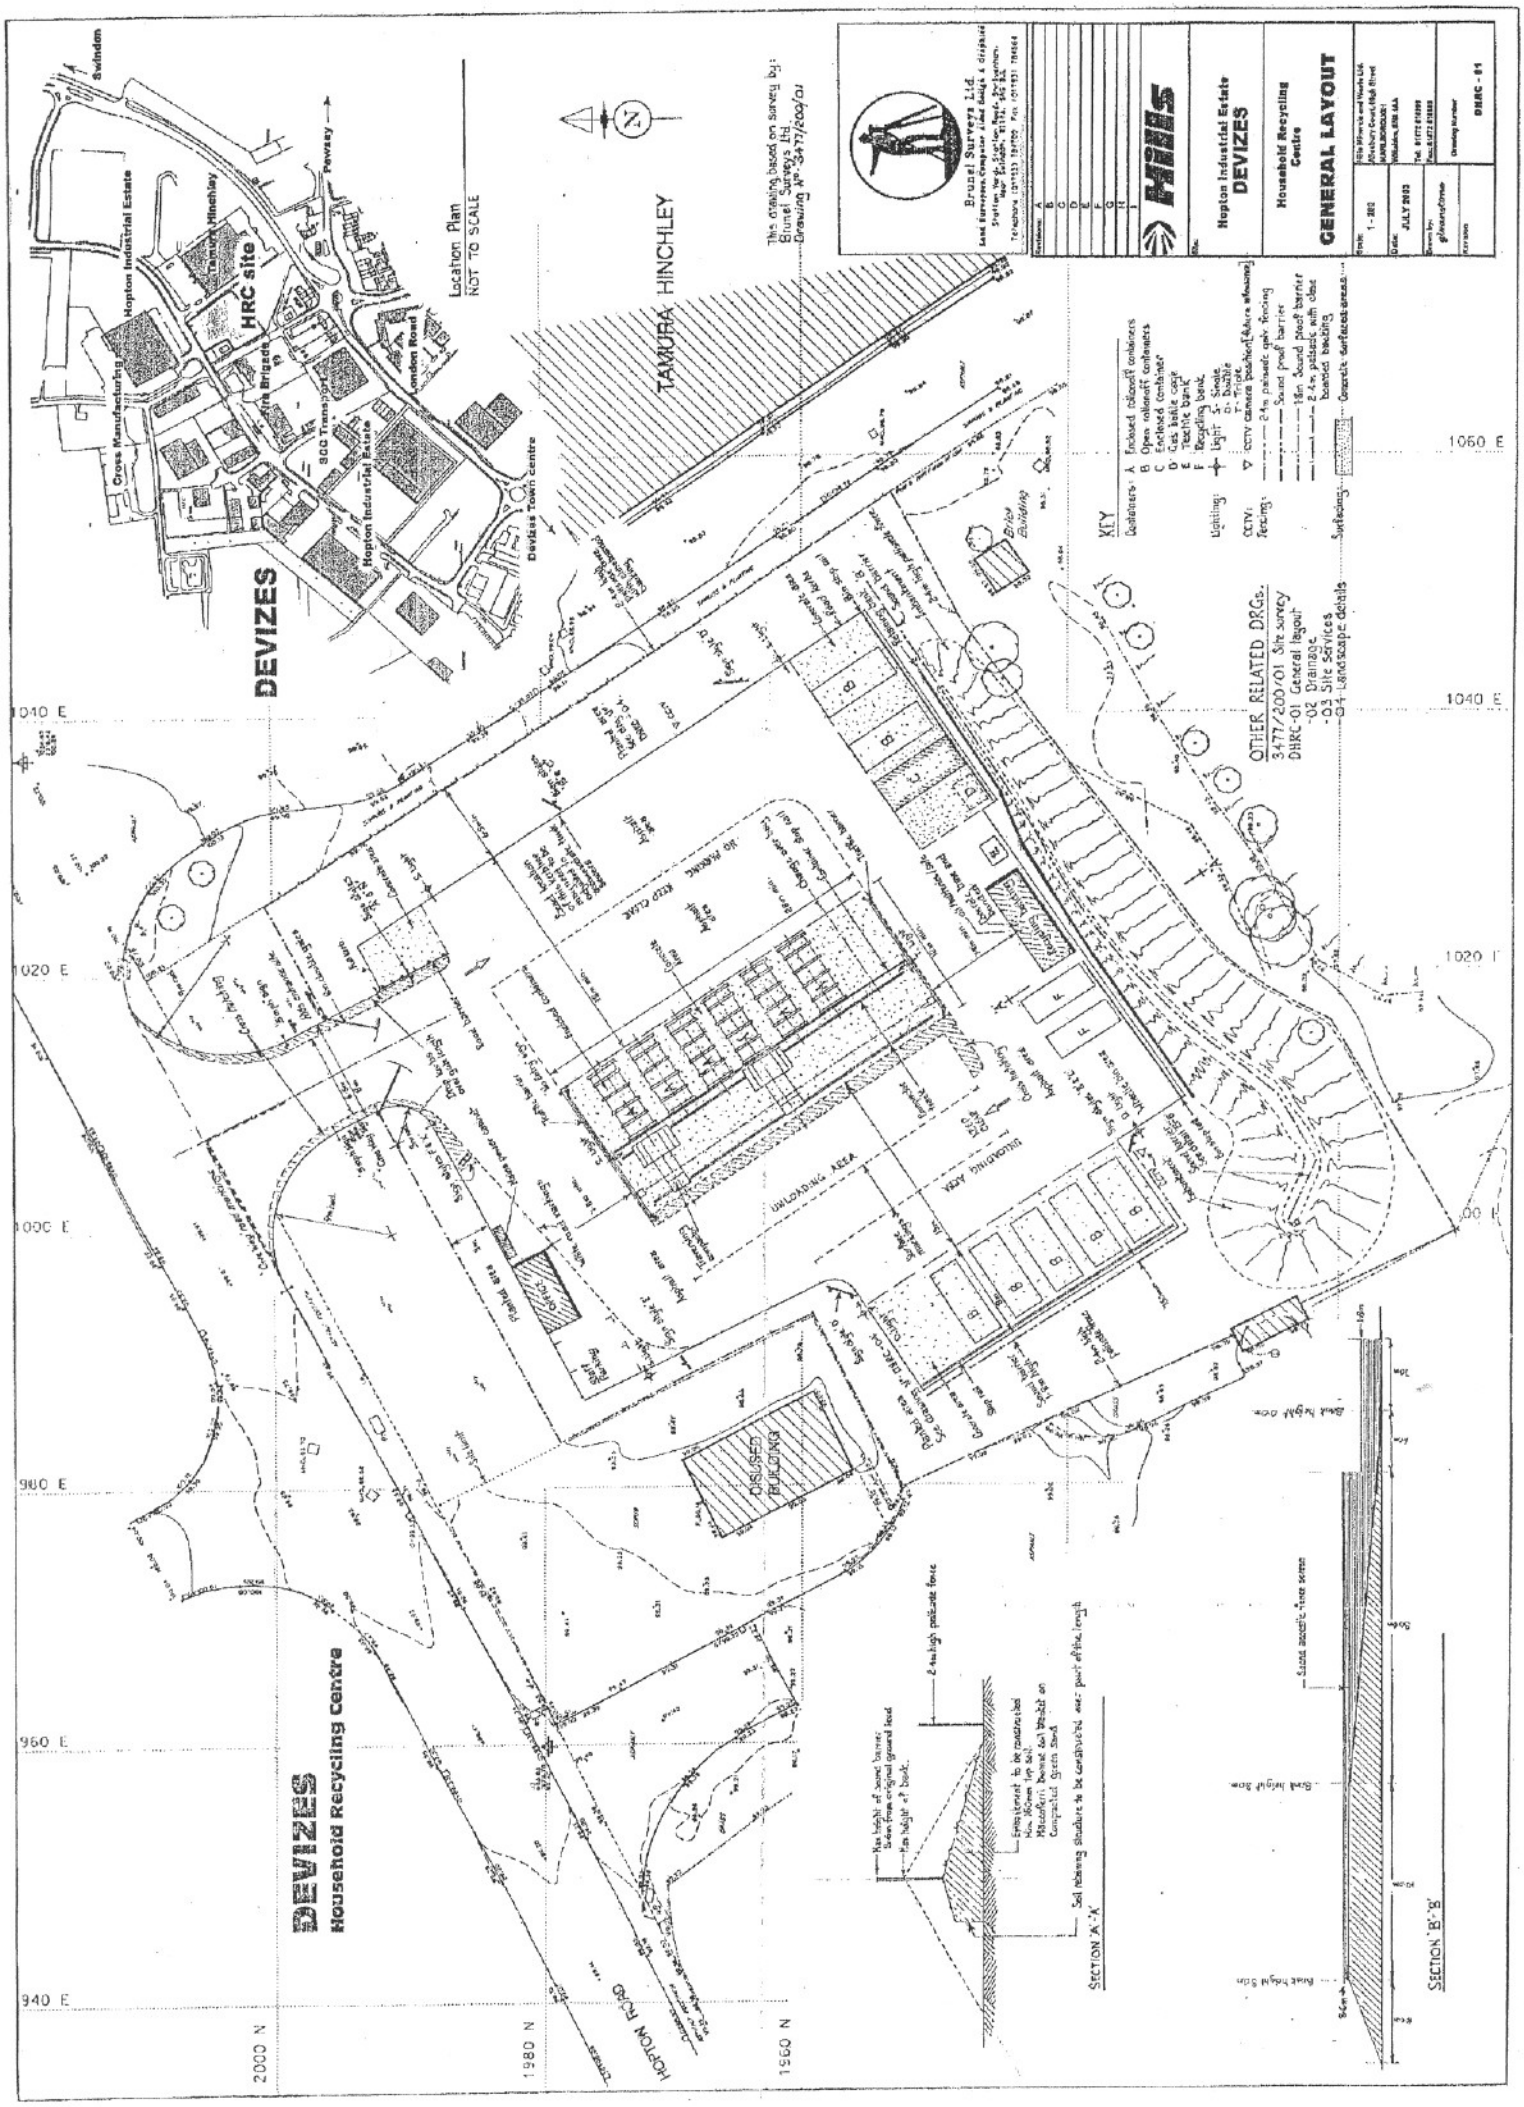
Location Plan
NOT TO SCALE
HRC site
Hopton Industrial Estate
Devizes Town Centre
London Road
Fire Brigade
Cross Manufacturing
Swindon
Pewsey
TAMURA HINCHLEY
DEVIZES
Brunel Surveys Ltd.
Hopton Industrial Estate
DEVIZES
Household Recycling Centre
GENERAL LAYOUT
JULY 2003
1:200
DHRC - 01
KEY
Containers: A Enclosed rolloff containers
B Open rolloff containers
C Enclosed containers
D Gas bottle cage
E Textile bank
F Recycling bank
Lighting: Light 5 - Strobe
6 - Bubble
7 - Floodlight
CCTV: CCTV camera position (Above elevation)
Fencing: 2.4m palisade gate fencing
Sound proof barrier
1.8m Sound proof barrier
2.4m palisade with clear boarded backing
Surfacing: Concrete surfaced areas
OTHER RELATED DRGs.
3477/200/01 Site survey
DHRC-01 General layout
-02 Drainage
-03 Site Services
-04 Landscape details
UNLOADING AREA
LOADING AREA
OFFICE
CLOSED BUILDING
HOPTON ROAD
SECTION 'A'-'A'
SECTION 'B'-'B'
DEVIZES
Household Recycling Centre
1040 E
1020 E
1000 E
980 E
960 E
940 E
2000 N
1980 N
1960 N
1060 E