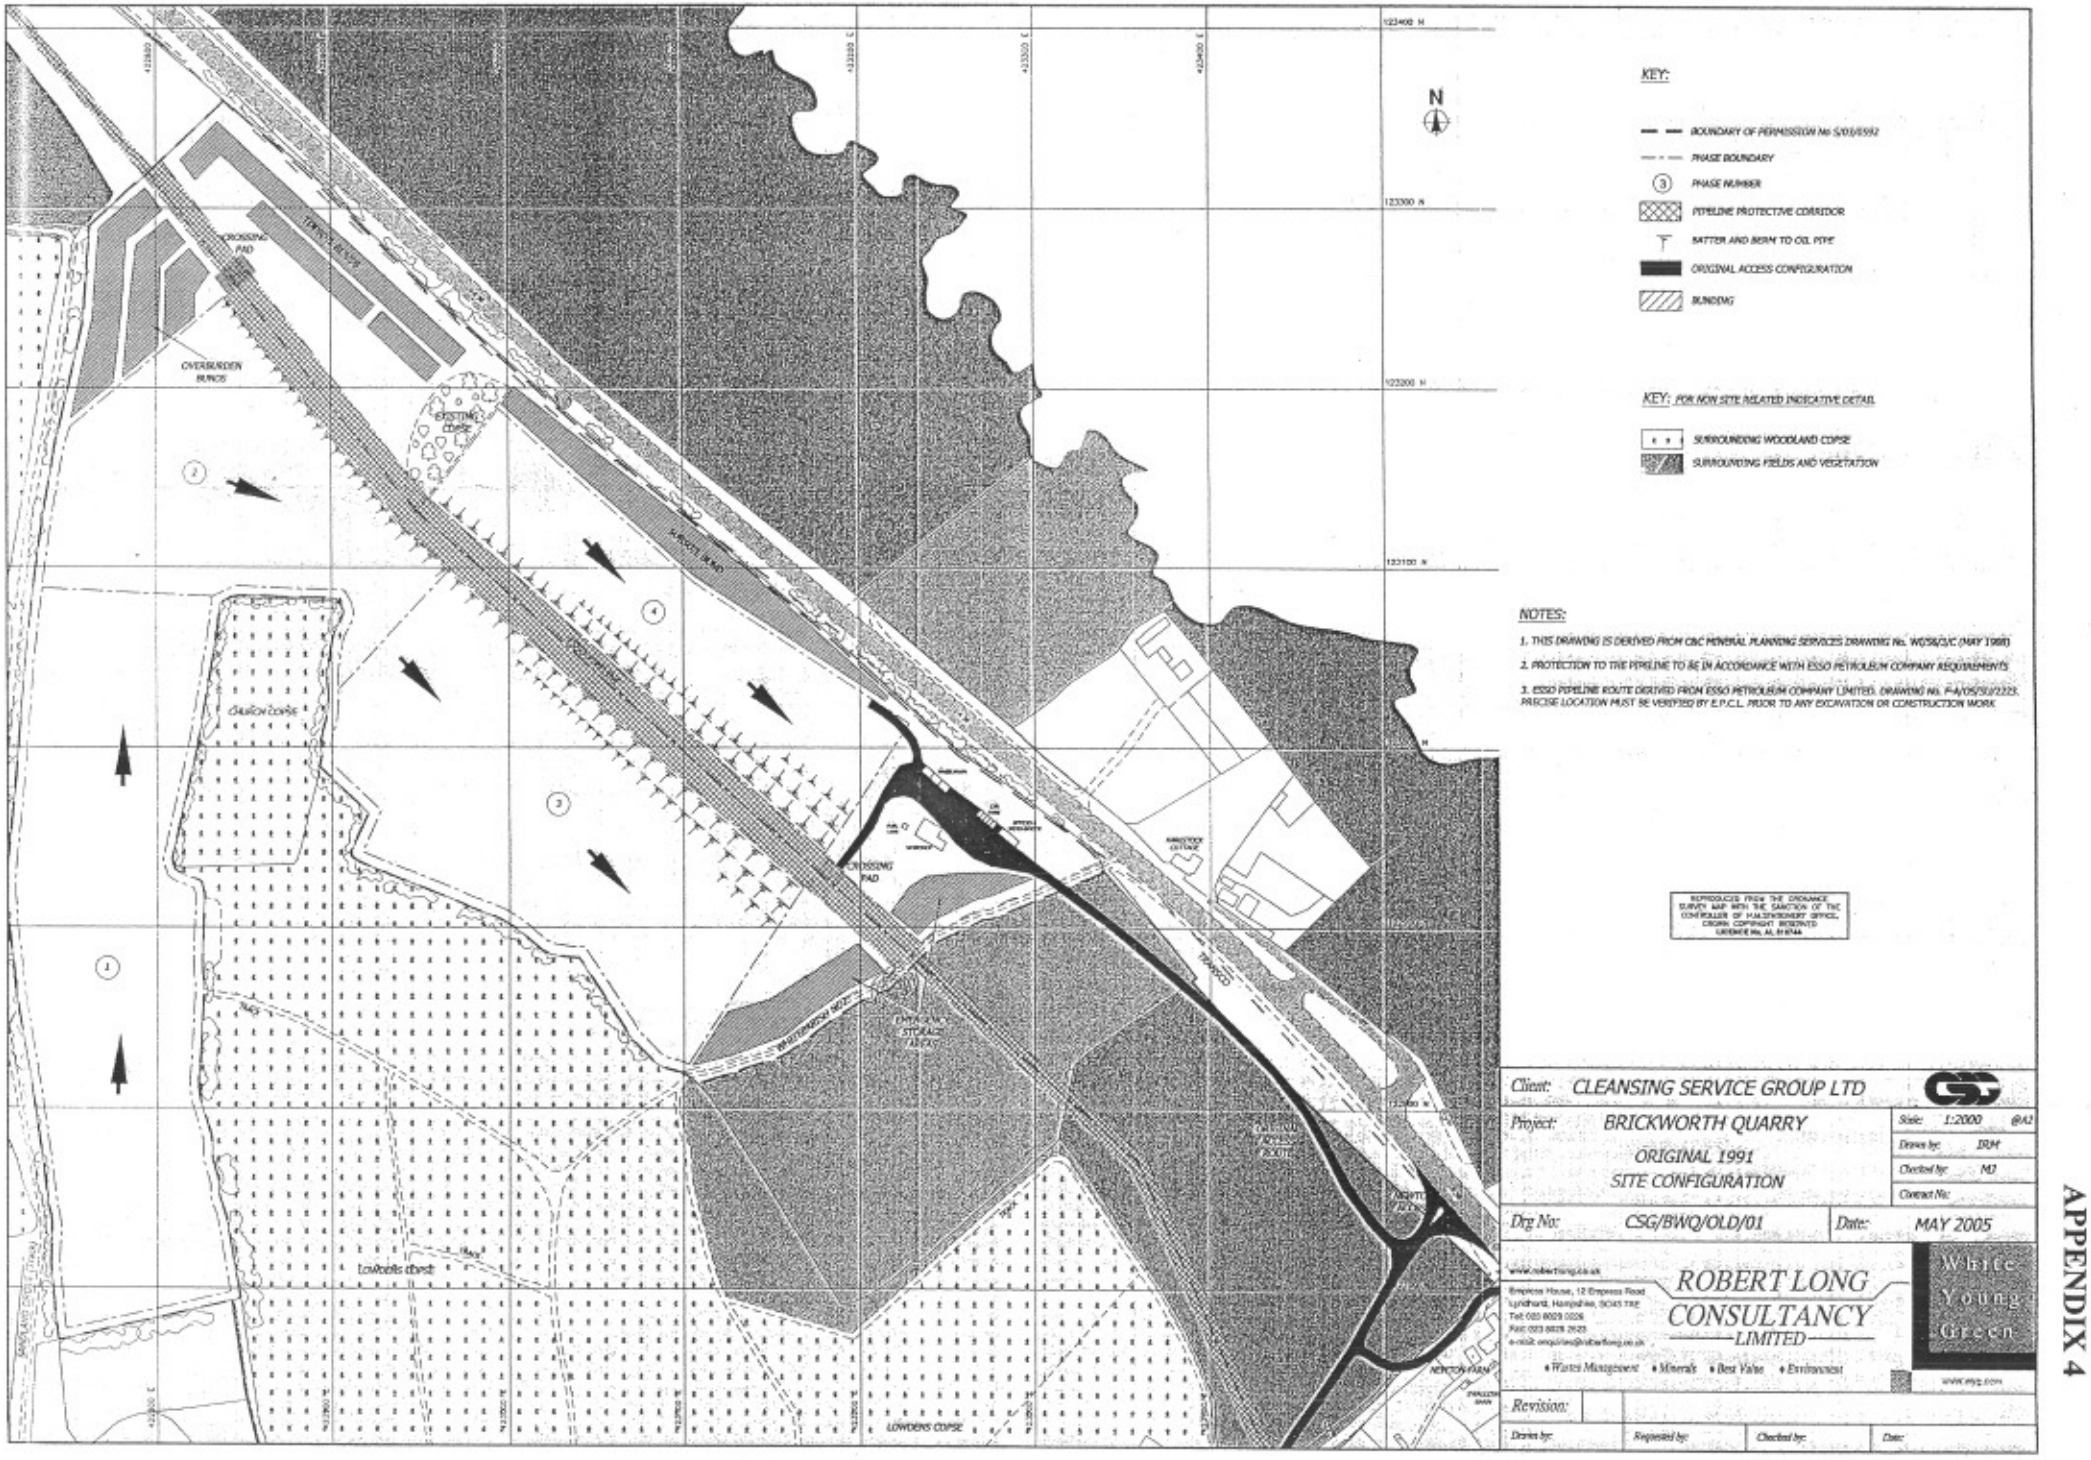
KEY:
BOUNDARY OF PERMISSION No S/010/592
PHASE BOUNDARY
PHASE NUMBER
PIPELINE PROTECTIVE CORRIDOR
BATTER AND BERM TO OIL PIPE
ORIGINAL ACCESS CONFIGURATION
BUNDING
KEY: FOR NON SITE RELATED INDICATIVE DETAIL
SURROUNDING WOODLAND COPSE
SURROUNDING FIELDS AND VEGETATION
NOTES:
1. THIS DRAWING IS DERIVED FROM C&C MINERAL PLANNING SERVICES DRAWING No. W/S8/C1/C (MAY 1988)
2. PROTECTION TO THE PIPELINE TO BE IN ACCORDANCE WITH ESSO PETROLEUM COMPANY REQUIREMENTS
3. ESSO PIPELINE ROUTE DERIVED FROM ESSO PETROLEUM COMPANY LIMITED. DRAWING No. F-A/105/S0/2225. PRECISE LOCATION MUST BE VERIFIED BY E.P.C.L. PRIOR TO ANY EXCAVATION OR CONSTRUCTION WORK
REPRODUCED FROM THE ORDNANCE SURVEY MAP WITH THE SANCTION OF THE CONTROLLER OF H.M.STATIONERY OFFICE, CROWN COPYRIGHT RESERVED
LICENCE No. AL 01 6744
N
CROSSING PAD
OVERBURDEN MOUND
EXISTING COPSE
SHALLOW COPSE
LOWDENS COPSE
TEMPORARY STORAGE AREAS
Client: CLEANSING SERVICE GROUP LTD
Project: BRICKWORTH QUARRY
ORIGINAL 1991
SITE CONFIGURATION
Scale: 1:2000 @A3
Drawn by: IRM
Checked by: MJ
Contract No:
Drg No: CSG/BWQ/OLD/01
Date: MAY 2005
ROBERT LONG CONSULTANCY LIMITED
Empress House, 12 Empress Road
Lyndhurst, Hampshire, SO43 7BE
Tel: 023 8028 0026
Fax: 023 8028 2623
• Waste Management • Minerals • Best Value • Environment
White Young Green
www.wyg.com
Revision:
Drawn by:
Requested by:
Checked by:
Date:

APPENDIX 4