APPENDIX 1

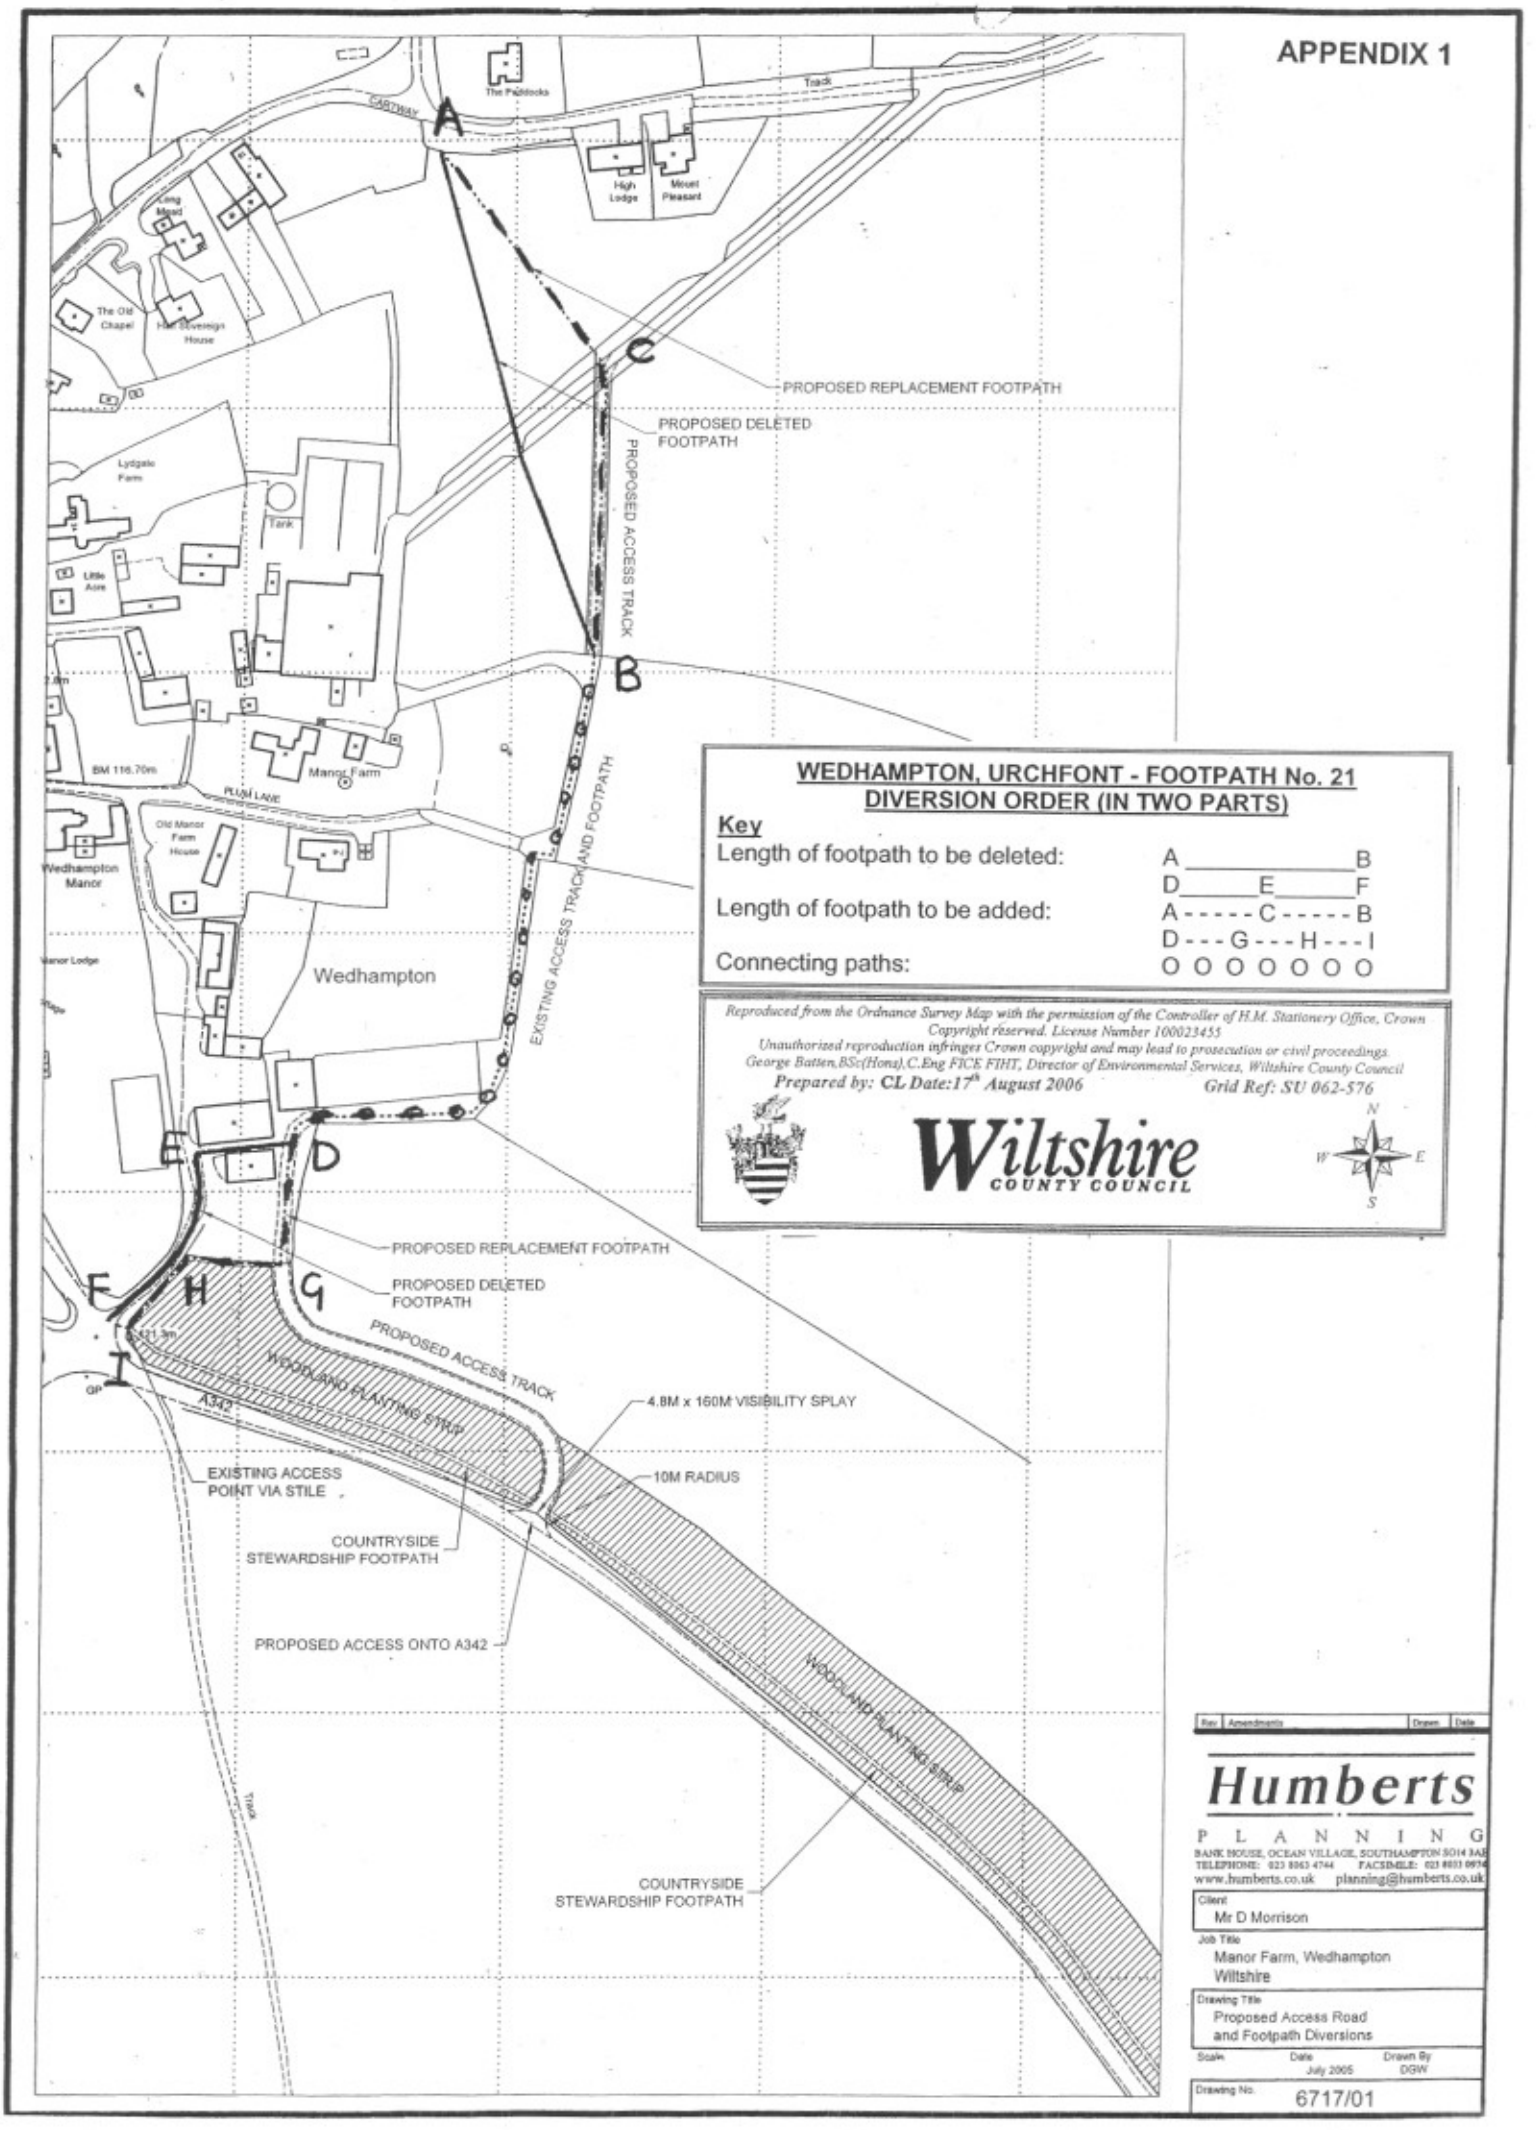
WEDHAMPTON, URCHFONT - FOOTPATH No. 21
DIVERSION ORDER (IN TWO PARTS)
Key
Length of footpath to be deleted: A _____ B
D _____ E _____ F
Length of footpath to be added: A - - - - - C - - - - - B
D - - - G - - - H - - - I
Connecting paths: O O O O O O O O
Reproduced from the Ordnance Survey Map with the permission of the Controller of H.M. Stationery Office, Crown Copyright reserved. License Number 100023455
Unauthorized reproduction infringes Crown copyright and may lead to prosecution or civil proceedings.
George Batten,BSc(Hons),C.Eng FICE FIHT, Director of Environmental Services, Wiltshire County Council
Prepared by: CL Date:17th August 2006
Grid Ref: SU 062-576
Wiltshire
COUNTY COUNCIL
N
W
E
S
A
B
C
D
E
F
G
H
I
PROPOSED REPLACEMENT FOOTPATH
PROPOSED DELETED FOOTPATH
PROPOSED ACCESS TRACK
EXISTING ACCESS TRACK AND FOOTPATH
Wedhampton
Manor Farm
Wedhampton Manor
Old Manor Farm House
PLAIN LANE
BM 116.70m
Lydgate Farm
Tank
Little Acre
The Old Chapel
Hall Stevenign House
Long Mead
High Lodge
Mount Pleasant
The Paddocks
CARTWAY
Track
PROPOSED REPLACEMENT FOOTPATH
PROPOSED DELETED FOOTPATH
PROPOSED ACCESS TRACK
WOODLAND PLANTING STRIP
4.8M x 160M VISIBILITY SPLAY
10M RADIUS
A342
EXISTING ACCESS POINT VIA STILE
COUNTRYSIDE STEWARDSHIP FOOTPATH
PROPOSED ACCESS ONTO A342
WOODLAND PLANTING STRIP
COUNTRYSIDE STEWARDSHIP FOOTPATH
Rev
Amendments
Drawn
Date
Humberts
PLANNING
BANK HOUSE, OCEAN VILLAGE, SOUTHAMPTON SO14 3AE
TELEPHONE: 023 8063 4744 FACSIMILE: 023 8033 0934
www.humberts.co.uk planning@humberts.co.uk
Client
Mr D Morrison
Job Title
Manor Farm, Wedhampton
Wiltshire
Drawing Title
Proposed Access Road
and Footpath Diversions
Scale
Date
July 2005
Drawn By
DGW
Drawing No.
6717/01