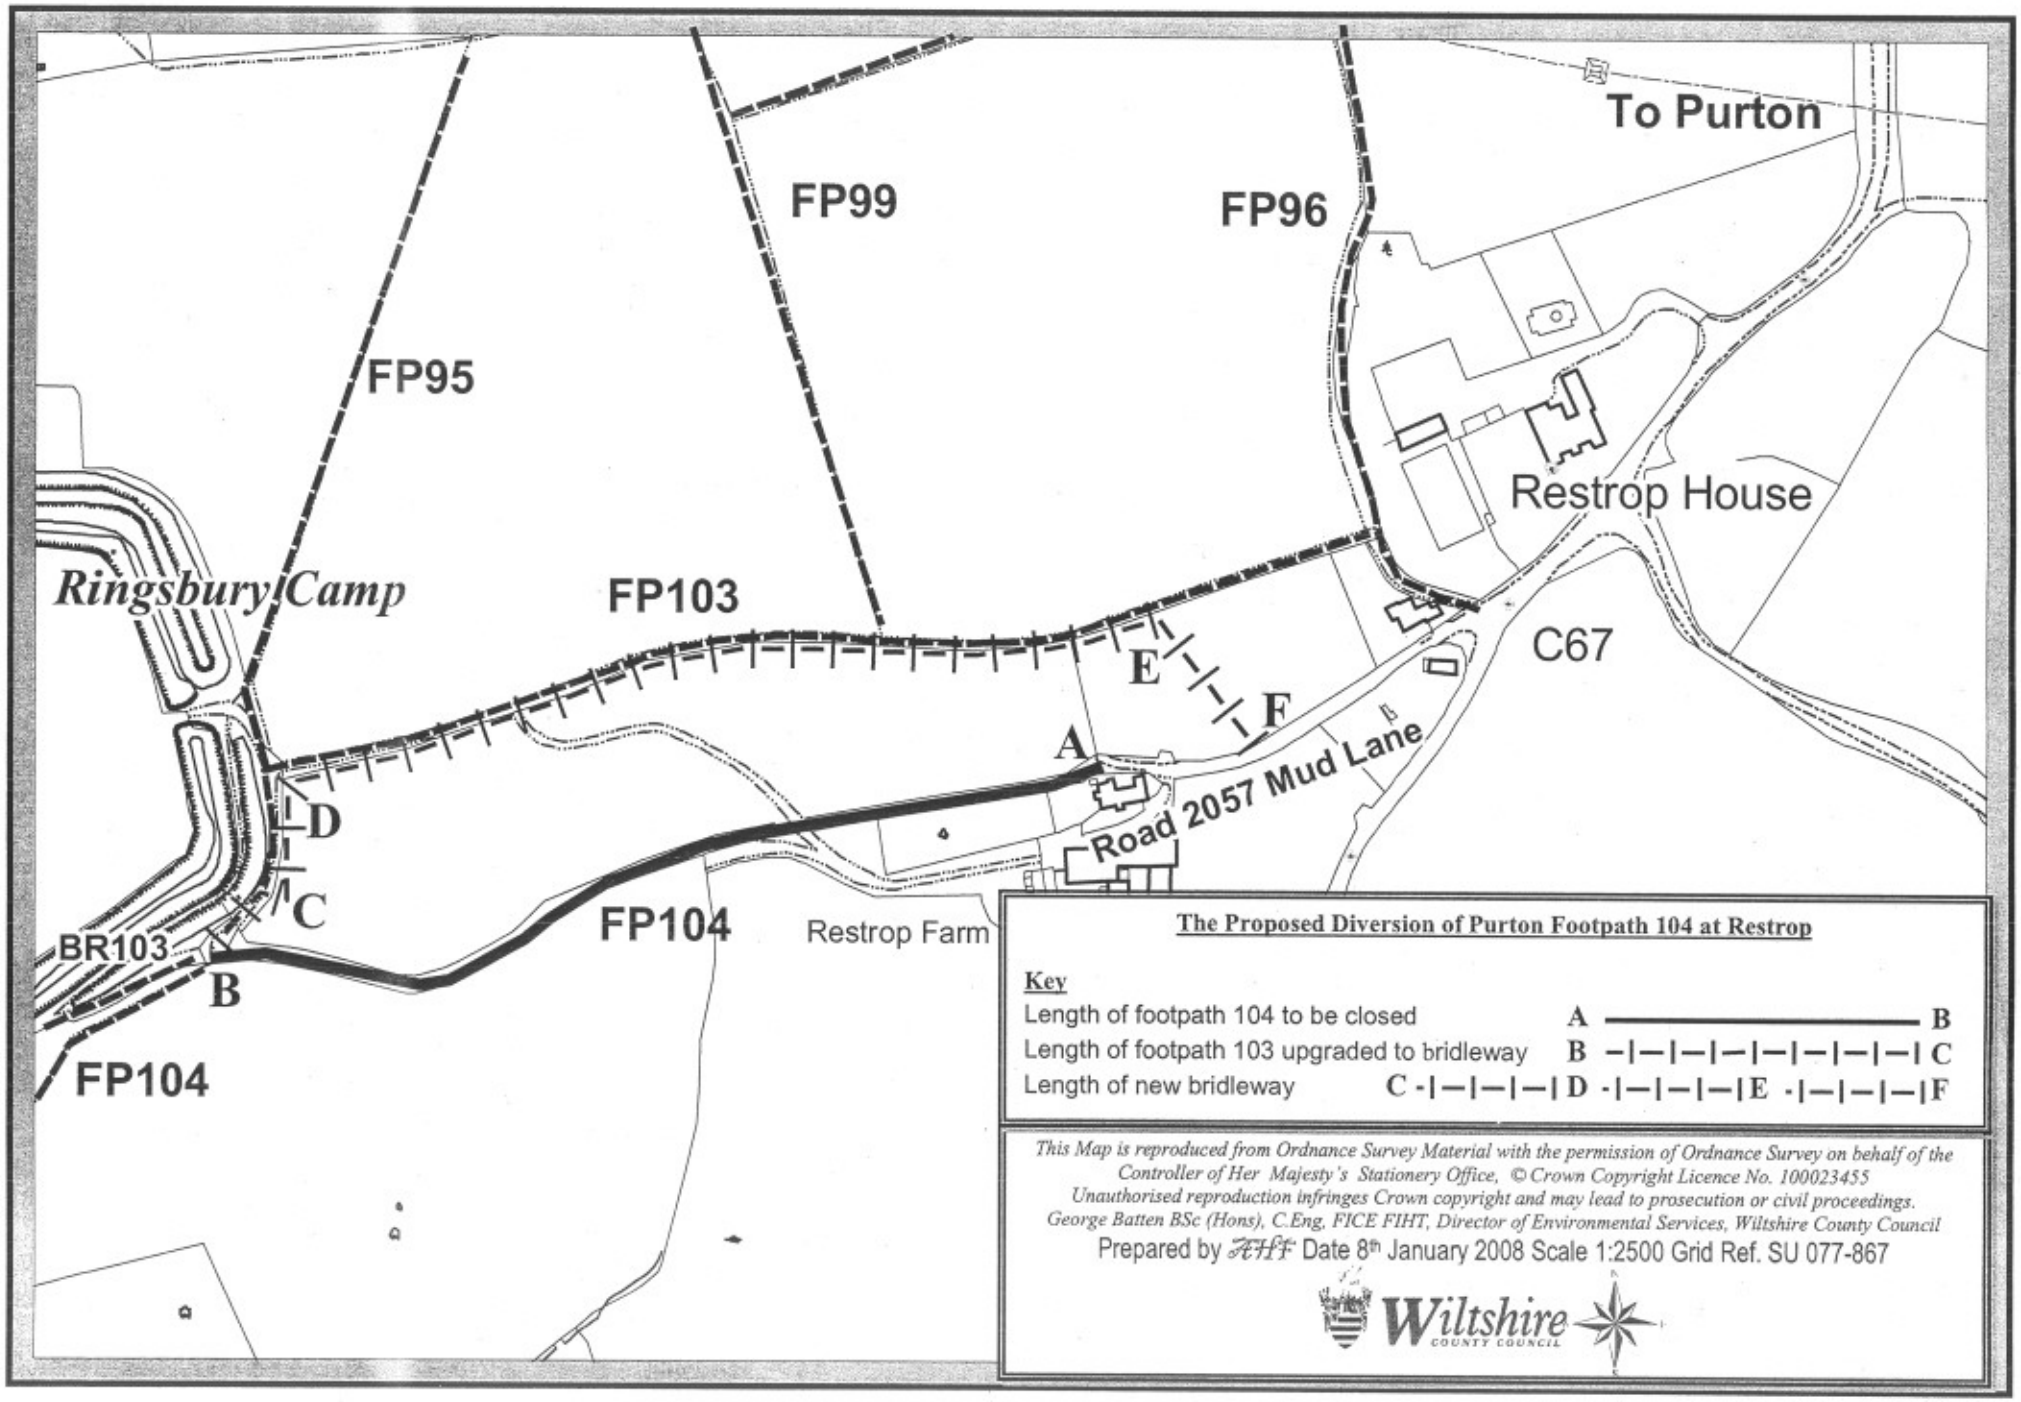
To Purton
FP99
FP96
FP95
Restrop House
Ringsbury Camp
FP103
C67
E
F
A
Road 2057 Mud Lane
D
C
FP104
Restrop Farm
BR103
B
FP104
The Proposed Diversion of Purton Footpath 104 at Restrop
Key
Length of footpath 104 to be closed A B
Length of footpath 103 upgraded to bridleway B C
Length of new bridleway C D E F
This Map is reproduced from Ordnance Survey Material with the permission of Ordnance Survey on behalf of the Controller of Her Majesty's Stationery Office, © Crown Copyright Licence No. 100023455
Unauthorised reproduction infringes Crown copyright and may lead to prosecution or civil proceedings.
George Batten BSc (Hons), C.Eng, FICE FIHT, Director of Environmental Services, Wiltshire County Council
Prepared by AHF Date 8th January 2008 Scale 1:2500 Grid Ref. SU 077-867
Wiltshire
COUNTY COUNCIL

APPENDIX 1