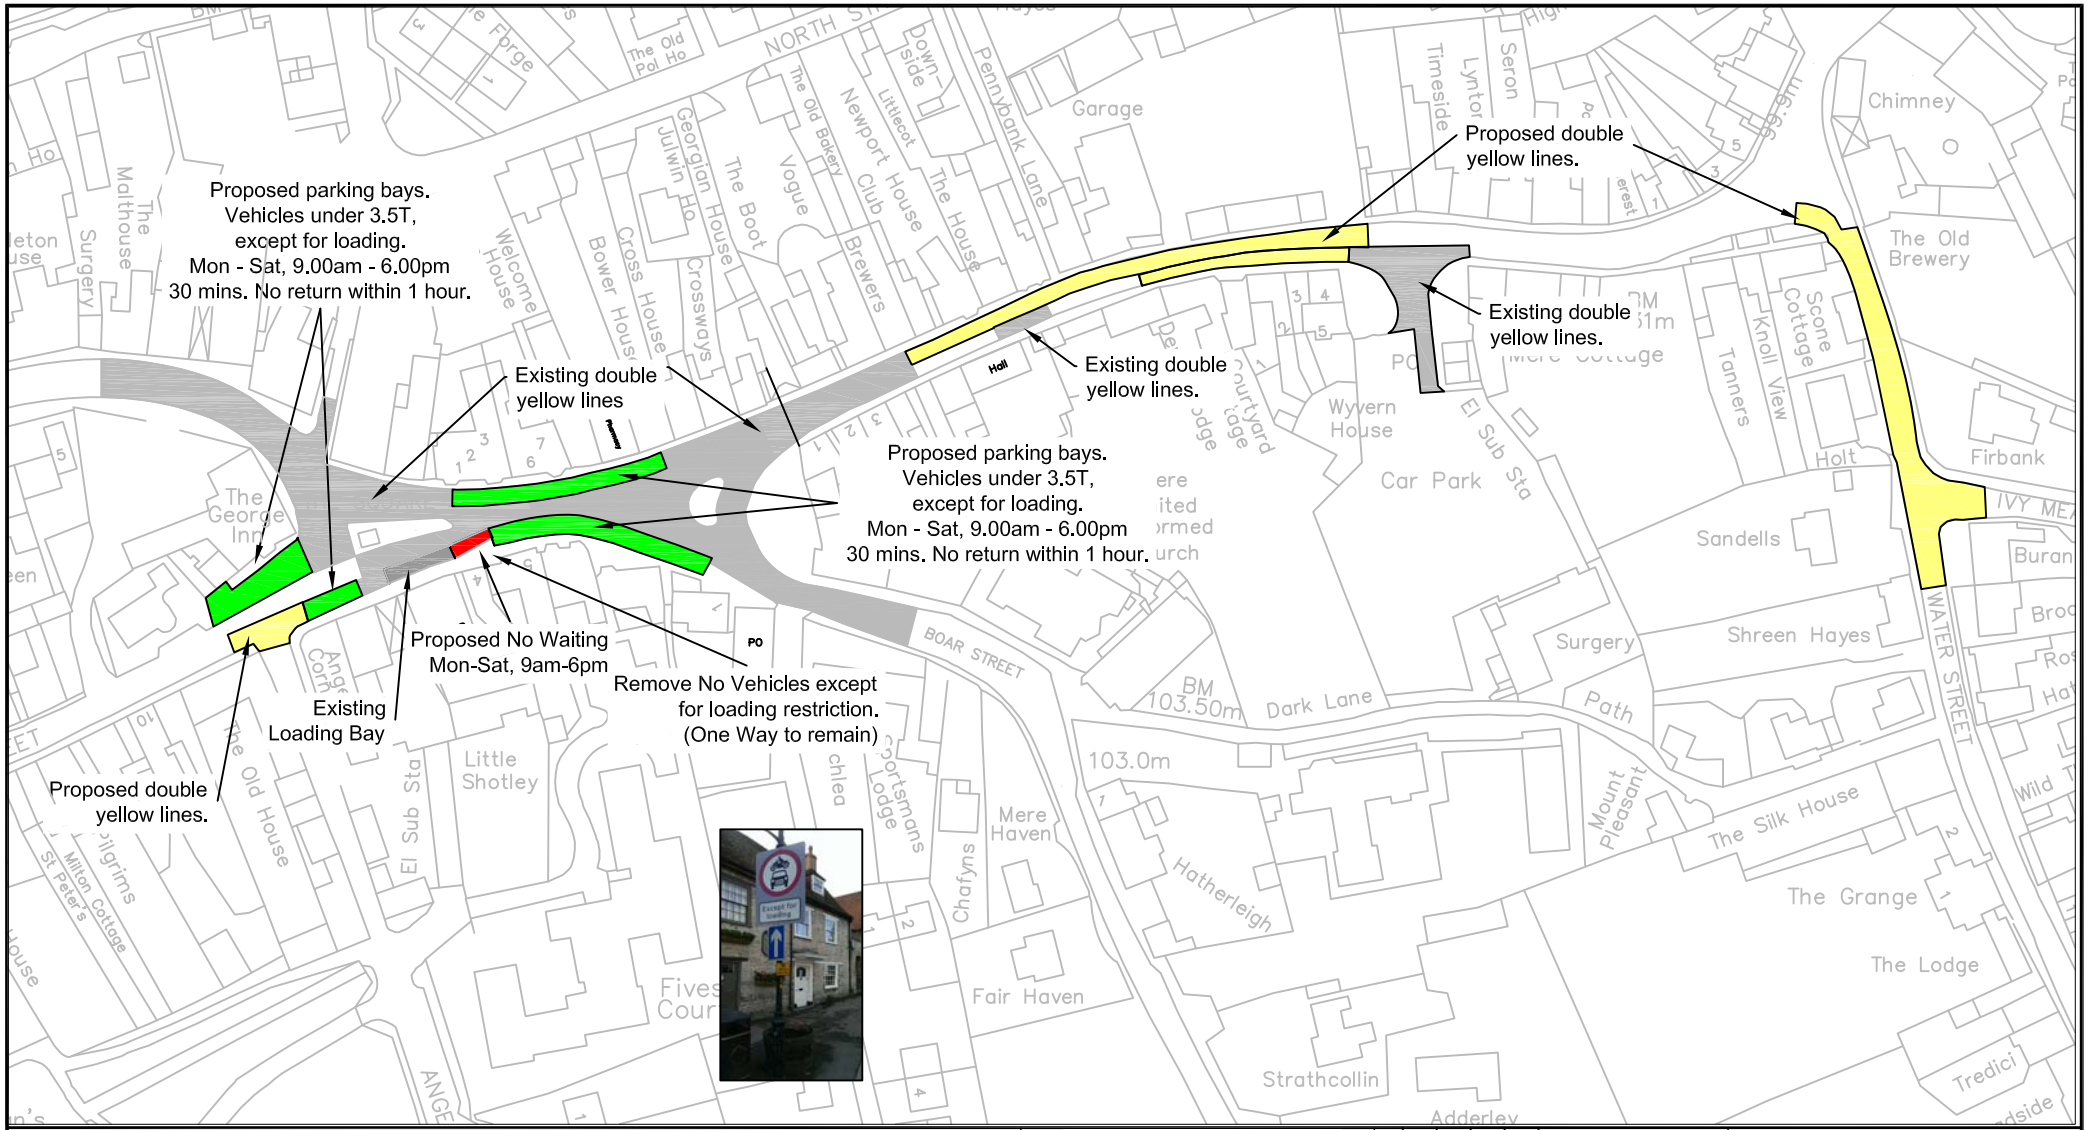

NOTES:

The Zebra Crossing is shown as double yellow lines for administration reasons. It is not proposed that any changes are made to either the crossing or associated zig-zags.

Wiltshire Council
Where everybody matters

Traffic & Network Management

County Hall, Bythesea Road, Trowbridge
Wiltshire, BA14 8JD

Tel: 0300 4560100
Website: www.wiltshire.gov.uk

This map is reproduced from Ordnance Survey material with the permission of Ordnance Survey on behalf of the Controller of Her Majesty's Stationery Office
© Crown copyright.
Unauthorised reproduction infringes Crown Copyright and may lead to prosecution or Civil Proceedings.
Wiltshire Council (100049050) 2015

REV	DATE	DRAWN	CHECK	APPRV	DESCRIPTION
F					
E					
D					
C					
B					
A	01/16	JW	DMT	DMT	Additional restrictions added outside PH and Cafe
O	11/14	JW	DMT	DMT	ORIGINAL

DRAWING PURPOSE:

CONSULTATION

PROJECT:

MERE
REVIEW OF PARKING
RESTRICITONS

DRAWING TITLE:

TOWN CENTRE

SCALES:	1:1500	SHEET SIZE:	A4
DRAWING No.	2015-180-JW-001	REVISION:	A
FILE REF:	L:\Traffic Engineering Team\Area Boards\South West\Mere\2015-16 CATG scheme\Mere TC TRO\2015-180-JW-001.dwg		