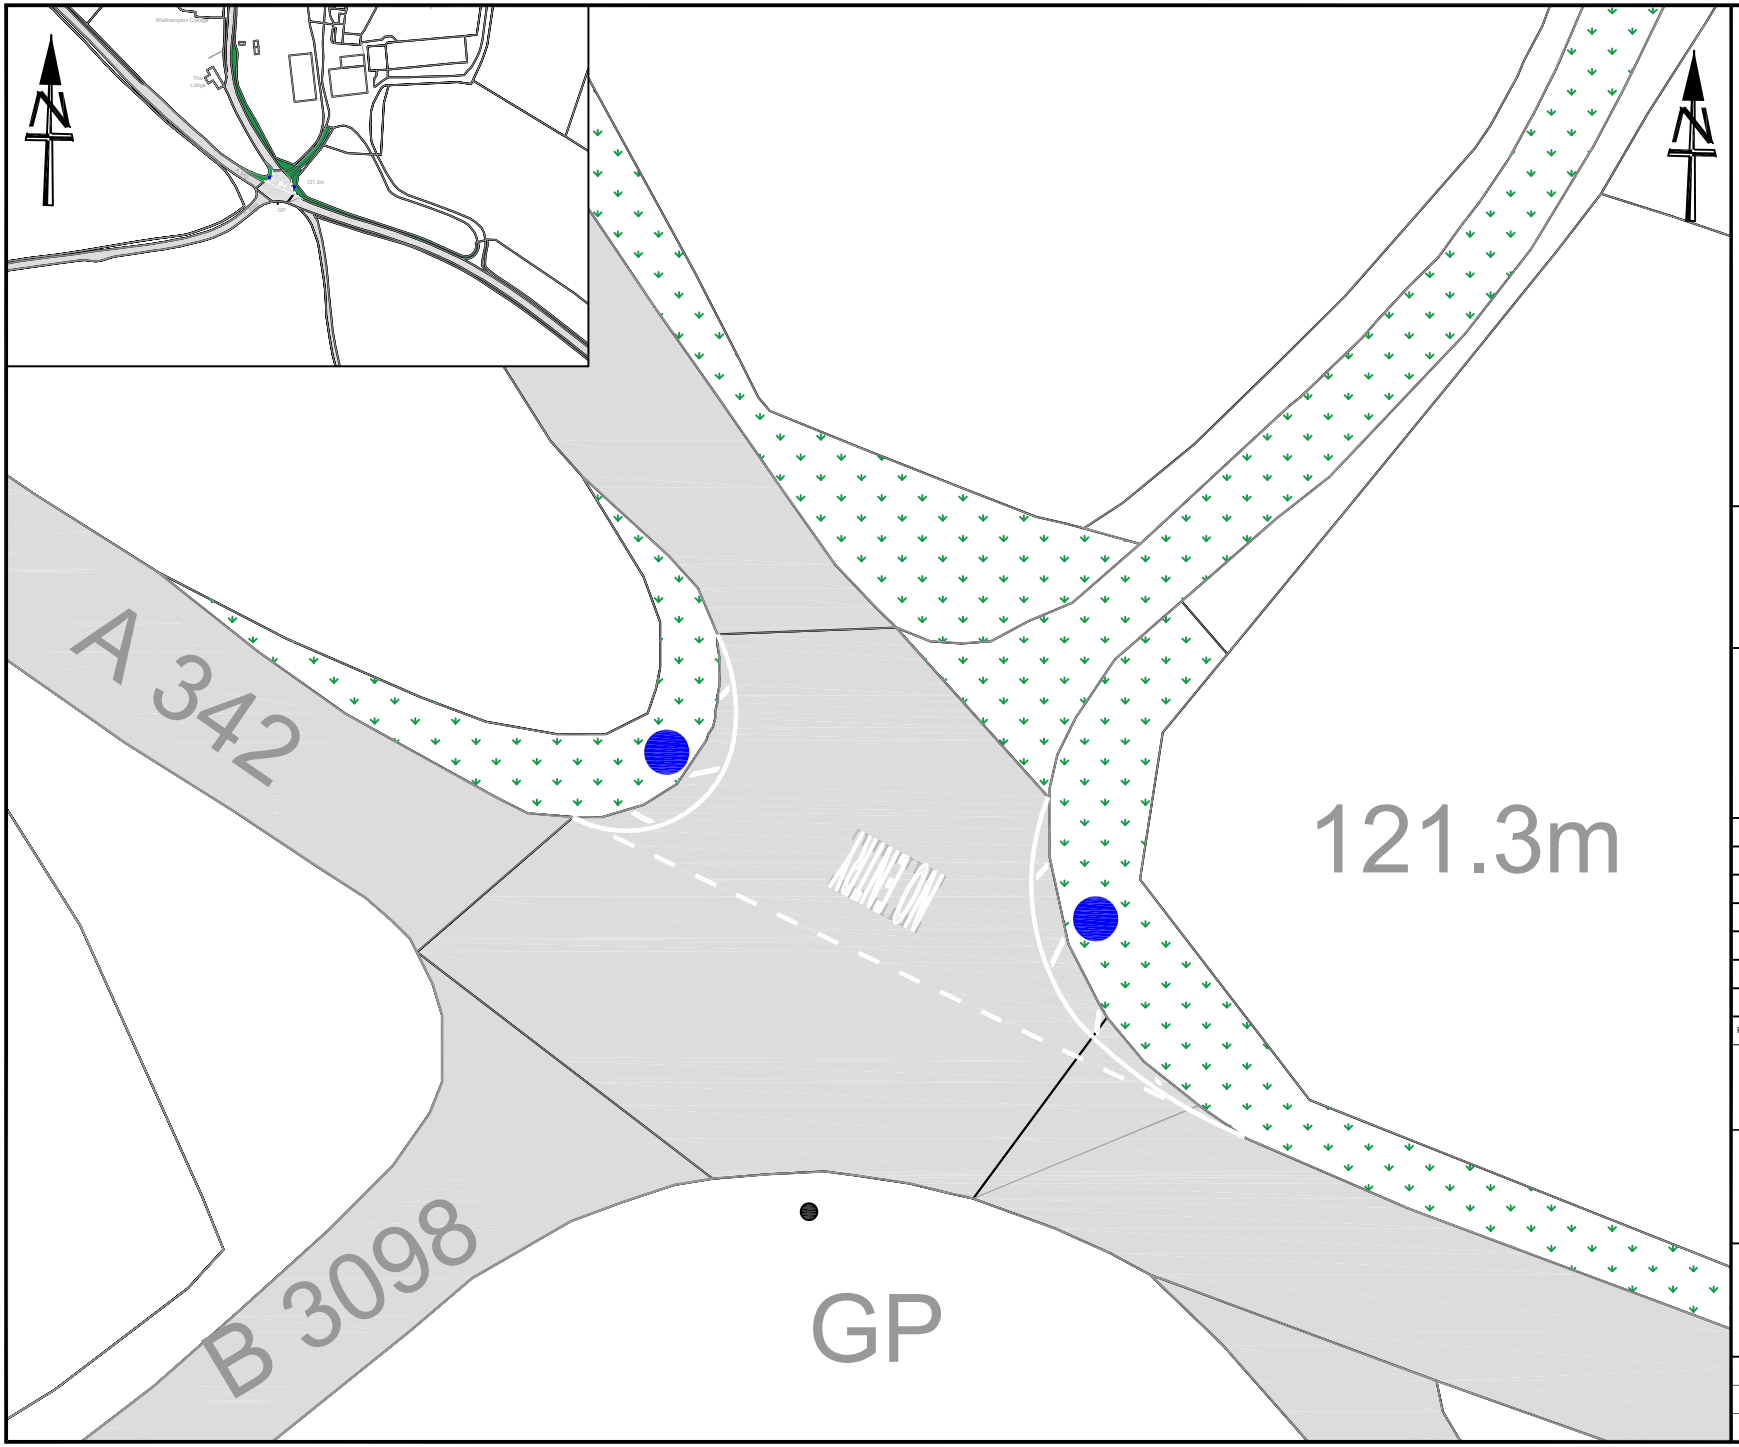

NOTES:

Proposed No Entry signing

This map is reproduced from Ordnance Survey material with the permission of Ordnance Survey on behalf of the Controller of Her Majesty's Stationery Office © Crown copyright.

Unauthorised reproduction infringes Crown Copyright and may lead to prosecution or Civil Proceedings.

Wiltshire Council (100049050) 2024

Wiltshire Council

Traffic & Network Management

County Hall, Bythesea Road, Trowbridge
Wiltshire, BA14 8JD

Tel: 0300 4560100
Website: www.wiltshire.gov.uk

REV	DATE	DRAWN	CHECK	APPRV	DESCRIPTION
F					
E					
D					
C					
B					
A					
O	09/24	HPS	MJS	MJS	ORIGINAL

DRAWING PURPOSE:

FOR CABINET MEMBER DECISION

PROJECT:

WEDHAMPTON

PROHIBITION OF ENTRY ORDERS 2024

DRAWING TITLE:

APPENDIX 1

SCALES:	NOT TO SCALE	SHEET SIZE:	A4
DRAWING No.	2023-003/HPS/WEDH/D006	REVISION:	O
FILE REF:			