APPENDIX 1

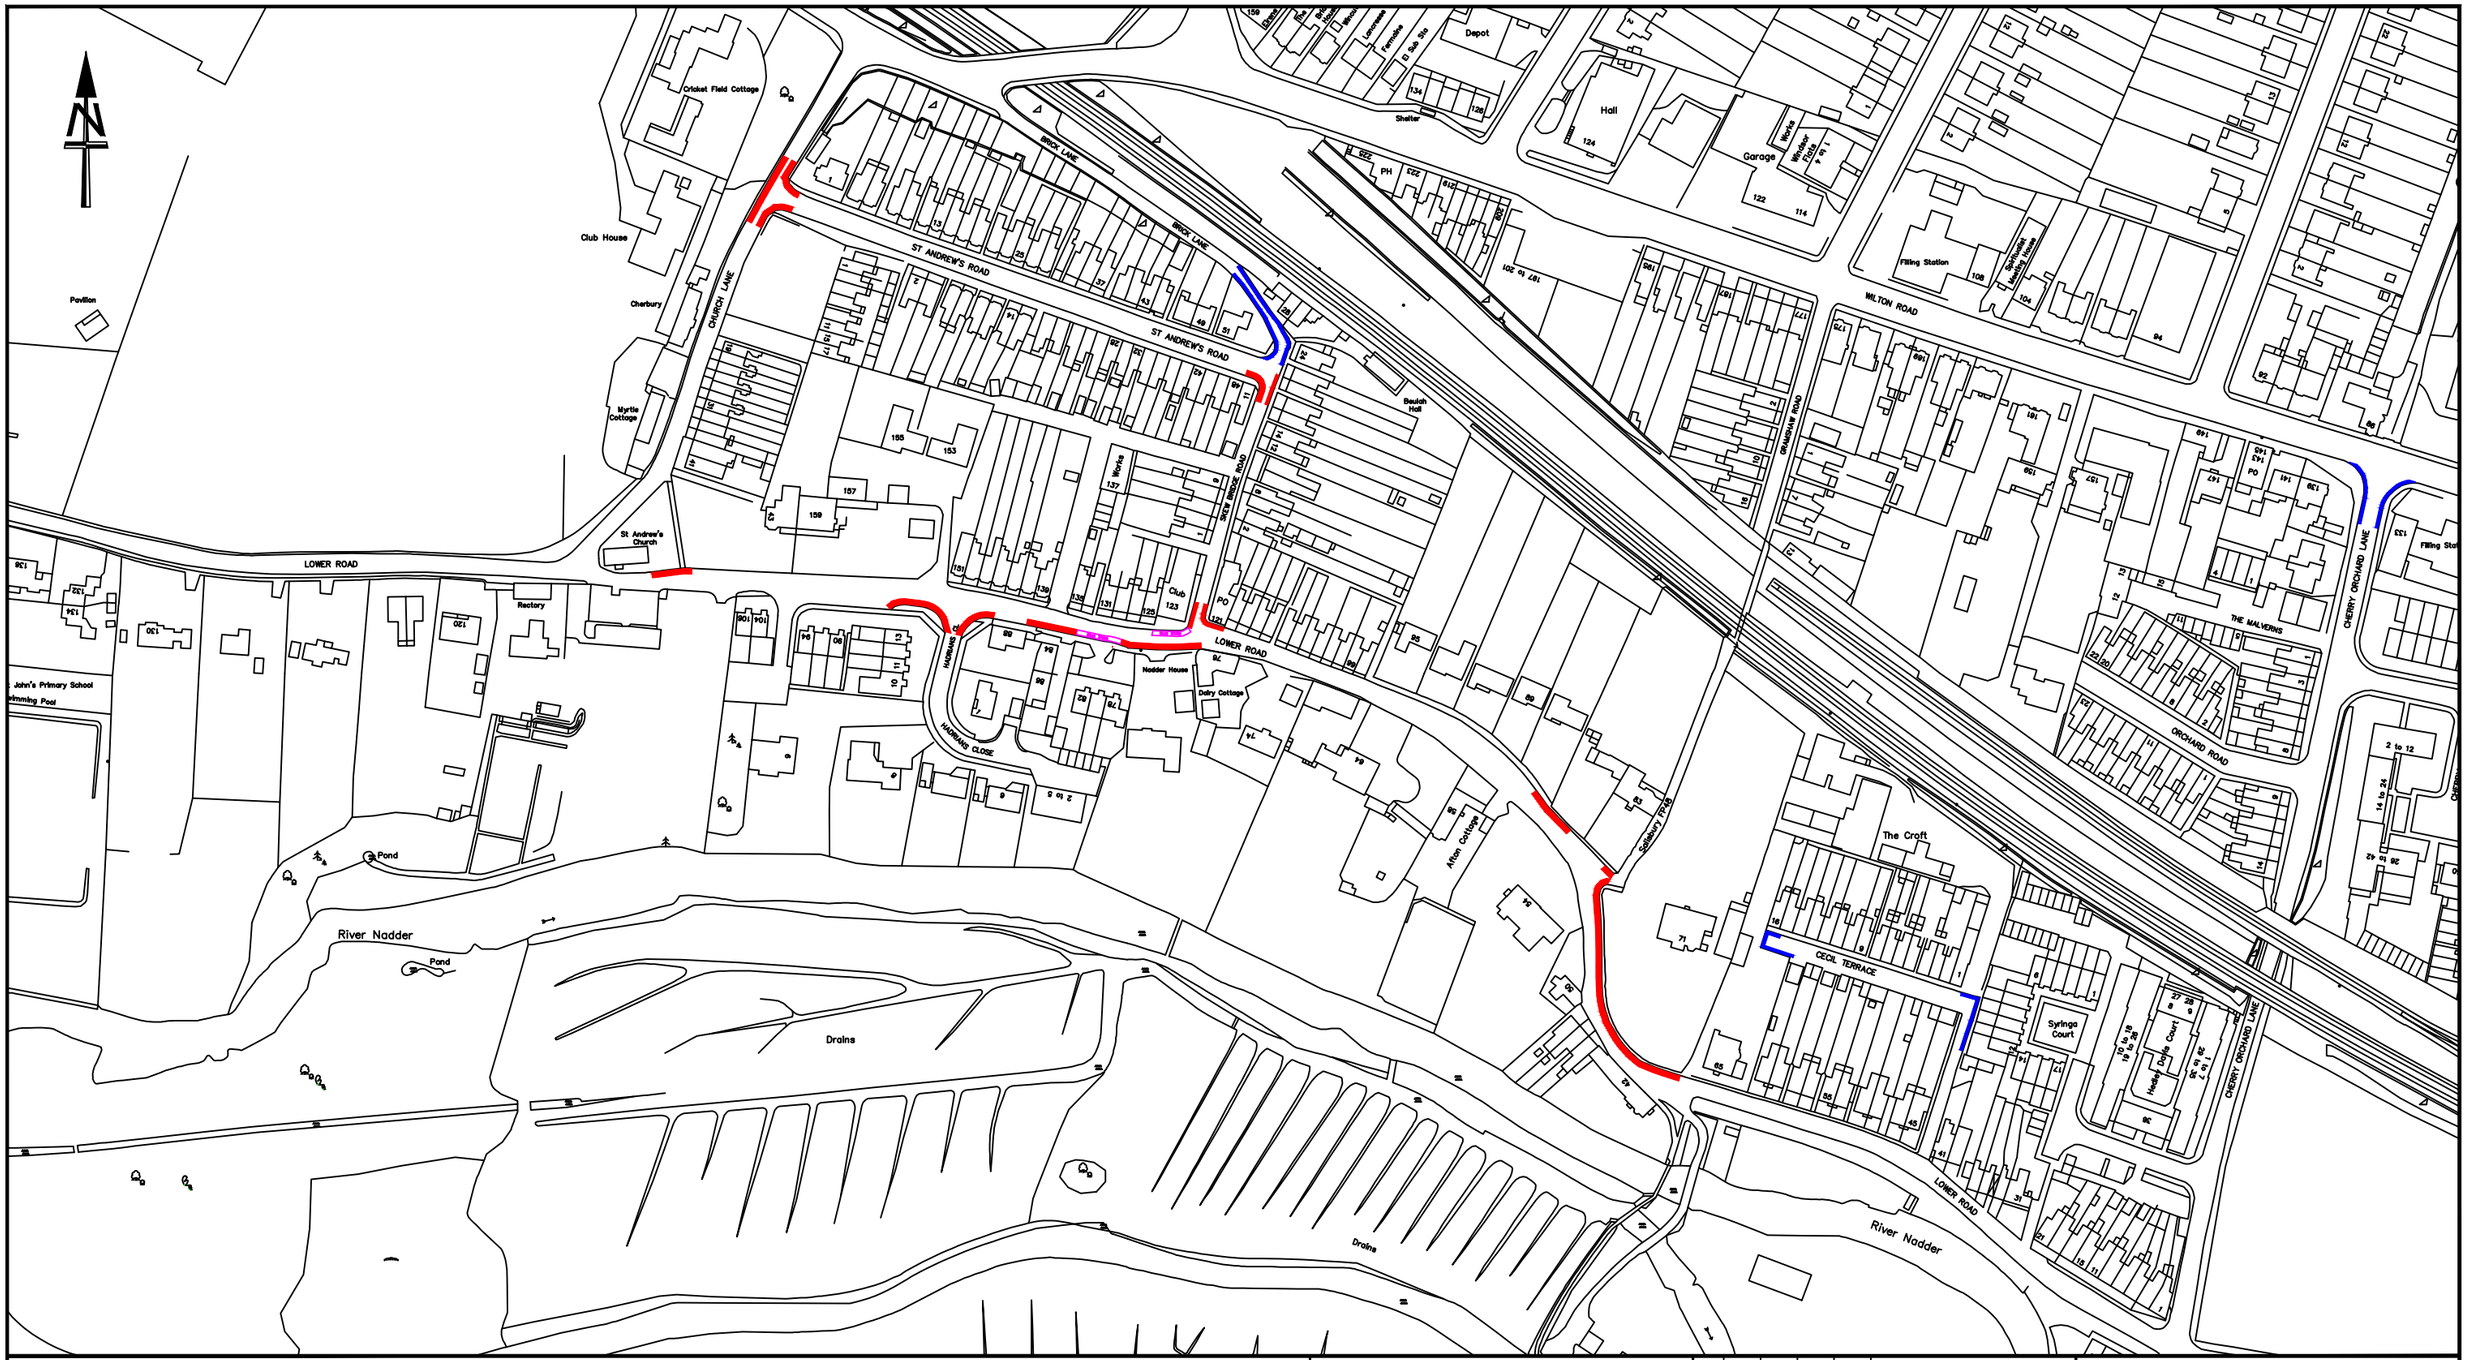

NOTES:

Proposed No Waiting At Any Time Restrictions

Existing No Waiting At Any Time Restrictions Unaffected By The Proposals

Bus Stop — Proposed Bus Stop Clearway

Wiltshire Council
Where everybody matters

Mark Boden. TD, MBA, LLB (HONS)
Director of Neighbourhood & Planning
Bythesea Road, Trowbridge, Wiltshire, BA14 8JD

This map is reproduced from Ordnance Survey material with the permission of Ordnance Survey on behalf of the Controller of Her Majesty's Stationery Office ©Crown Copyright.

Unauthorised reproduction infringes Crown Copyright and may lead to prosecution or Civil Proceedings. Wiltshire Council (100049050) 2011

REV	DATE	DRAWN	CHECK	APPRV	DESCRIPTION
J					
H					
G					
F					
E					
D					
C	21/11/11	PS	PS	PS	TRO ADVERT LAYOUT
B	11/08/11	PS	PS	PS	UPDATED LAYOUT
A	02/06/10	PS	PS	PS	UPDATED LAYOUT
O	30/04/10	PS	PS	PS	ORIGINAL

PROJECT: Lower Bemerton Waiting Restrictions

DRAWING TITLE: Proposed Layout of Waiting Restrictions in Lower Bemerton

SCALES: 1:2000 @ A3

DRAWING No. LBPWR0001 REV: C

FILE REF: JTT/12.04.21WD