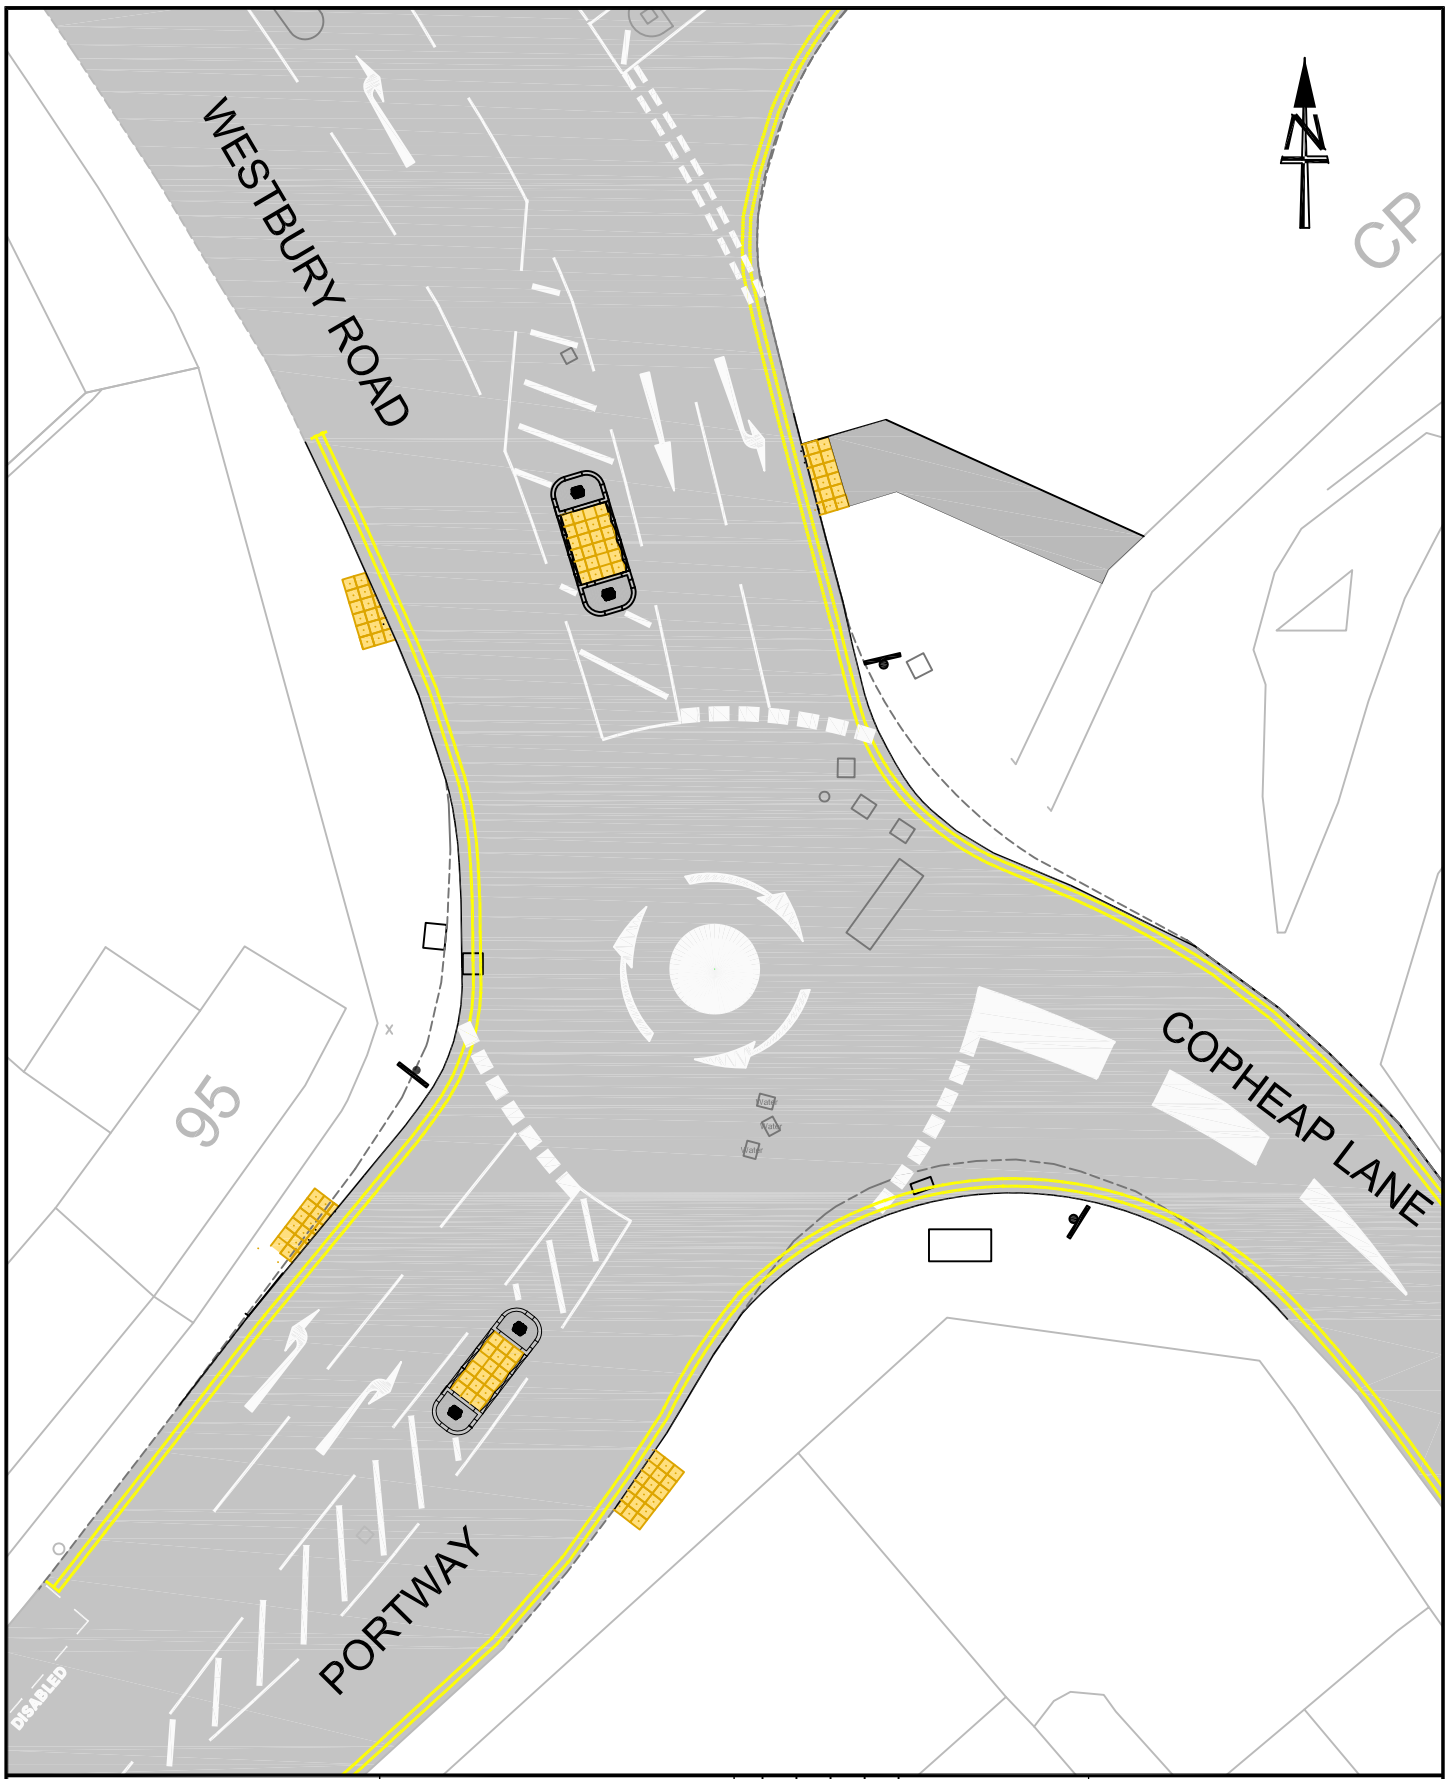

NOTES:

Wiltshire Council
Where everybody matters

M J Boden, TD, MBA, LLB (Hons)
Corporate Director
Department of Neighbourhood and Planning
Bythesea Road, Trowbridge, Wiltshire. BA14 8JD

This map is reproduced from Ordnance Survey material with the permission of Ordnance Survey on behalf of the Controller of Her Majesty's Stationery Office © Crown Copyright.

Unauthorised reproduction infringes Crown Copyright and may lead to prosecution or Civil Proceedings. Wiltshire Council (100049050) 2010

REV	DATE	DRAWN	CHECK	APPRV	DESCRIPTION
J					
H					
G					
F					
E					
D					
C					
B					
A					
O	5/8/10	MJR	DMT	GTR	ORIGINAL

PROJECT:
WARMINSTER AREA BOARD
COPHEAP LANE/ PORTWAY/
WESTBURY ROAD - WARMINSTER

DRAWING TITLE:
MINI ROUNDABOUT
OUTLINE DESIGN

SCALES: 1:250

DRAWING No.: MR/MISC/WARM/COPHEAP/D001 REV: O

FILE REF: