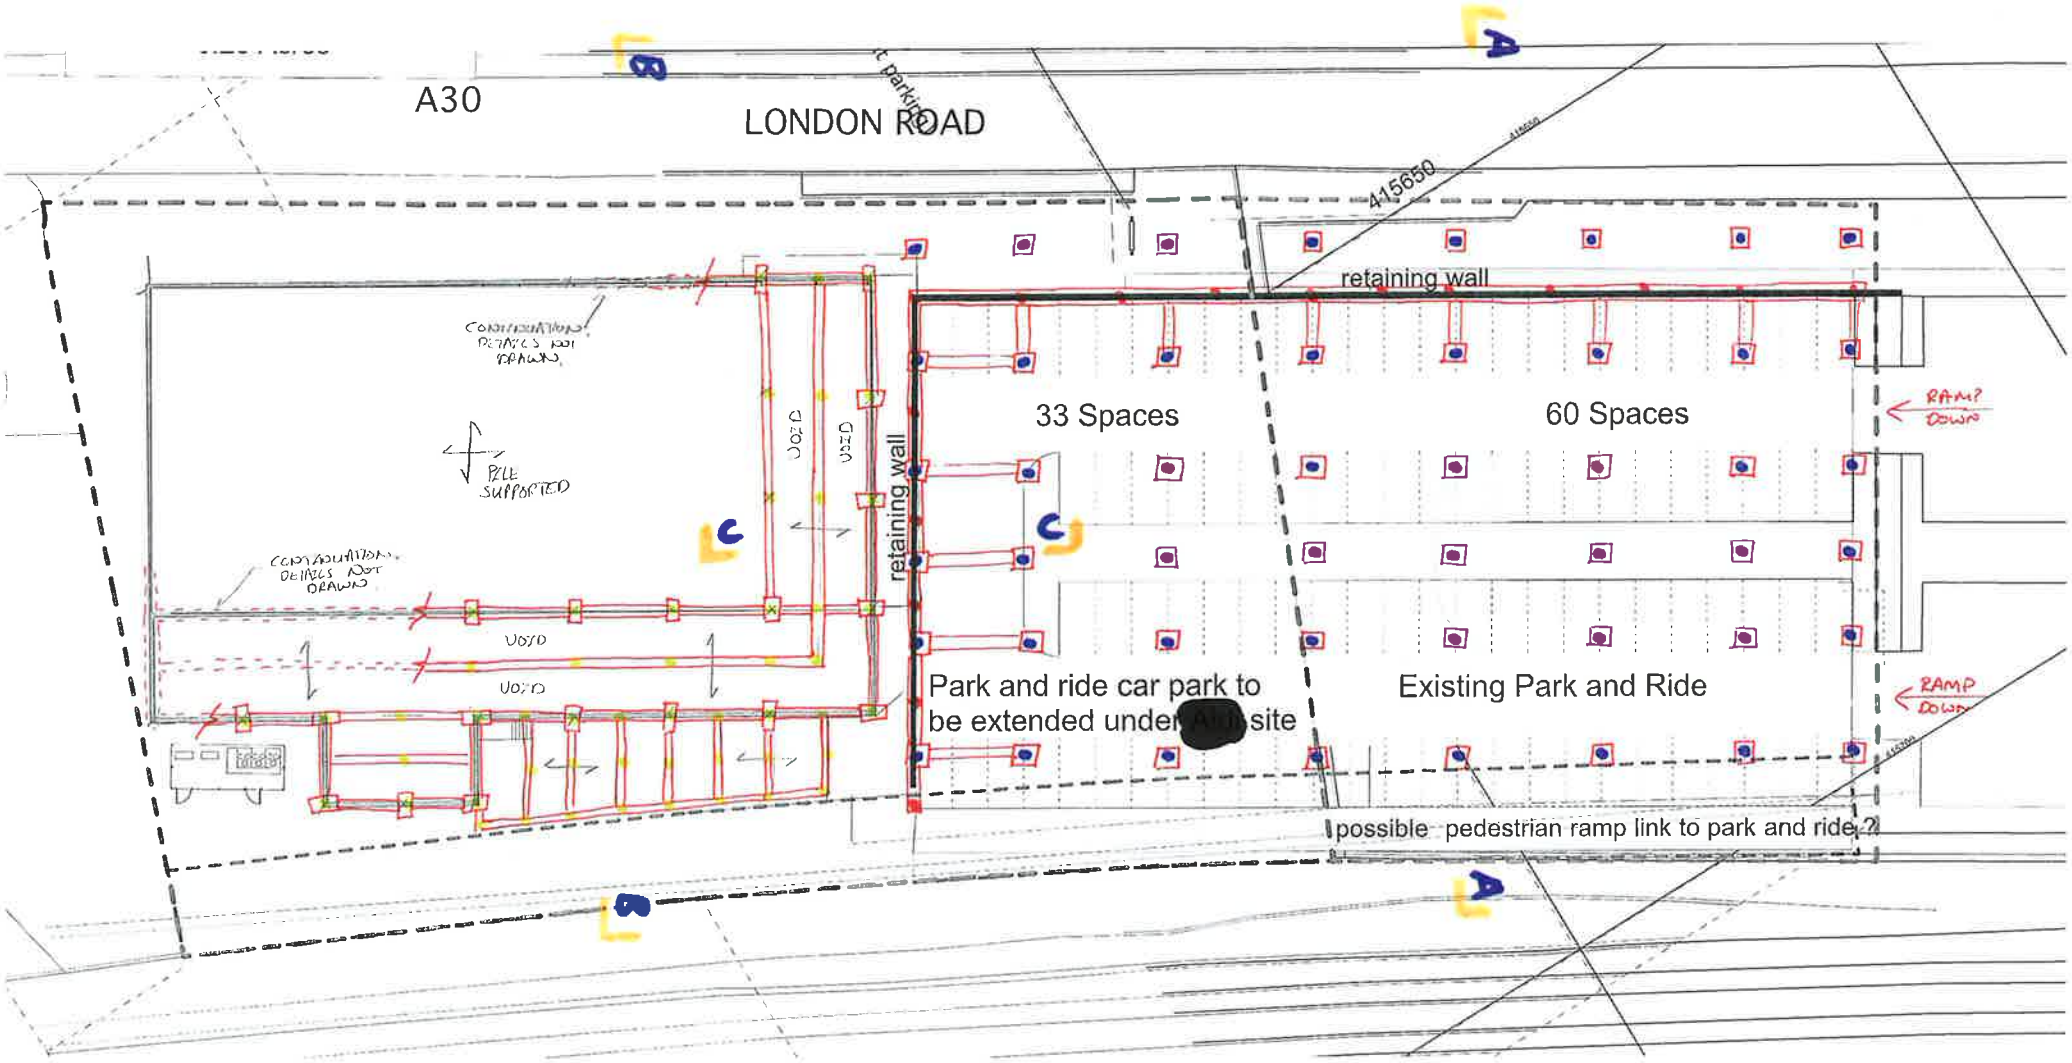

CRADDY PITCHERS DAVIDSON

Telephone:01275 371333 www.craddypitchers.co.uk

1573-SK-03 GROUNDWORKS FEASIBILITY FOR CAR PARK DECK OPTION

25/04/13 RAG