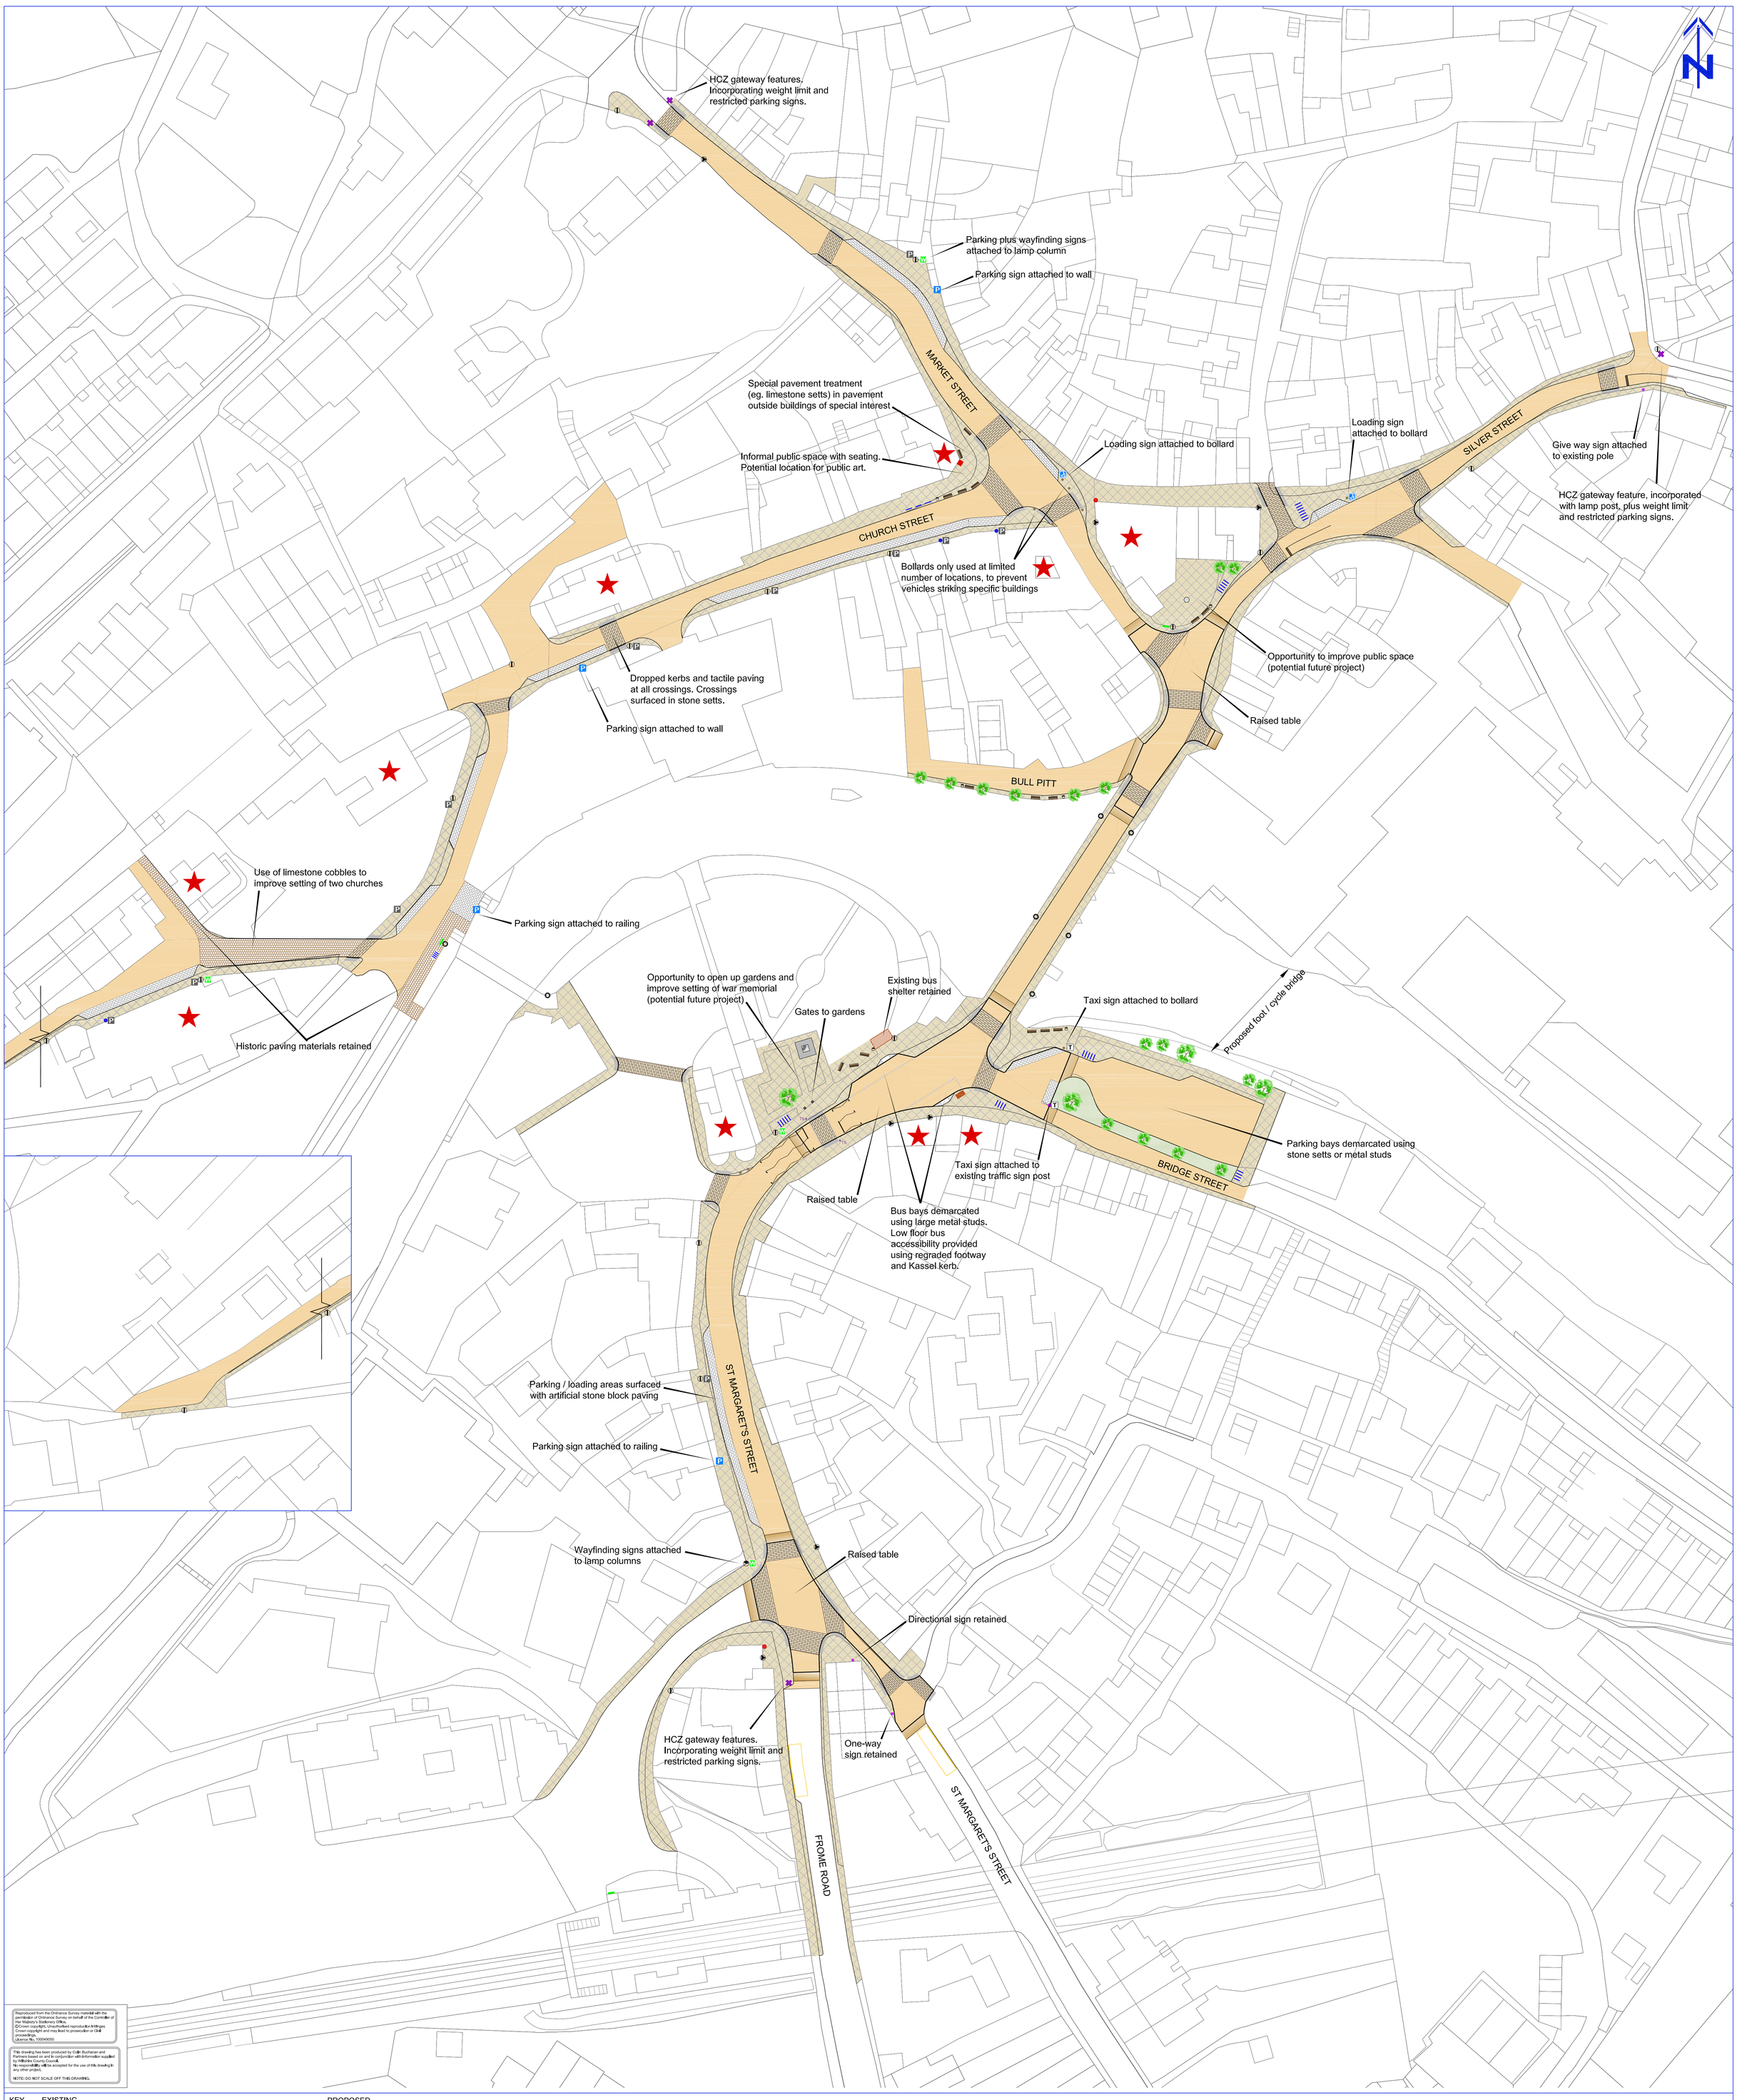


Reproduced from the Ordnance Survey material with the permission of Ordnance Survey on behalf of the Controller of Her Majesty's Stationery Office.
©Crown copyright. Unauthorised reproduction infringes Crown copyright and may lead to prosecution or Civil proceedings.
Licence No. 100049050

This drawing has been produced by Colin Buchanan and Partners based on and in conjunction with information supplied by Wiltshire County Council.
No responsibility will be accepted for the use of this drawing in any other project.

NOTE: DO NOT SCALE OFF THIS DRAWING.

KEY

EXISTING

- Lamp column. New lamp column to be provided in same position
- Lamp attached to parapet. New lamp to be provided in same position
- Lamp attached to wall. New lamp to be provided in same position
- Parking sign to be retained
- Parking sign post to be retained
- Traffic sign post to be retained
- Bus shelter to be retained
- Telephone booth to be retained
- Post box to be retained
- Tree
- Building of interest
- Kerb line
- Grass

PROPOSED

- Asphalt
- Footway
- Parking / Loading bay
- Pedestrian crossing
- Tactile paving
- Dropped kerb / footway level kerb bordering raised table
- Kerb
- Ramp
- Limestone cobbles
- HCZ gateway feature
- Bus shelter
- New lamp column
- Traffic signal post
- Bench
- Bin
- Bollard
- Cycle parking
- Sculptural feature
- Wayfinding board
- Wayfinding fingerpost (attached to adjacent item as indicated)
- Parking sign (attached to adjacent item as indicated)
- Taxi sign (attached to adjacent item as indicated)
- Loading sign (attached to adjacent item as indicated)

Drawing Title

FIGURE 11.1: DRAFT PREFERRED OPTION

OVERVIEW @ 1:500 SCALE

Client

WILTSHIRE COUNCIL

Job Title

BRADFORD ON AVON HISTORIC CORE ZONE

Newminster House
27-29 Baldwin Street
Bristol
BS1 1LT

T 0117 917 0800
F 0117 925 1609
www.cbuchanan.co.uk

COLIN BUCHANAN

| | |
|---|---|
| Scale: | 1:500@A0 |
| Designed by: | RC/CC |
| Drawn by: | AM |
| Chkd/Appd: | KF |
| 1st Issued: | MAY '10 |
| Job No: | 17581-01-1 |

DRAFT FOR COMMENTS ONLY

| Rev | Date | Amendment | Des. | Drn. |
|---|---|---|---|---|

Drg No: 175811-OS-001

Rev A